

TRANSITIONAL SHELTER


(BAMBOO)



Government of Nepal
Department of Urban Development and Building Construction
Babarmahal, Kathmandu

Submitted by:
Build up Nepal & Community Impact Nepal



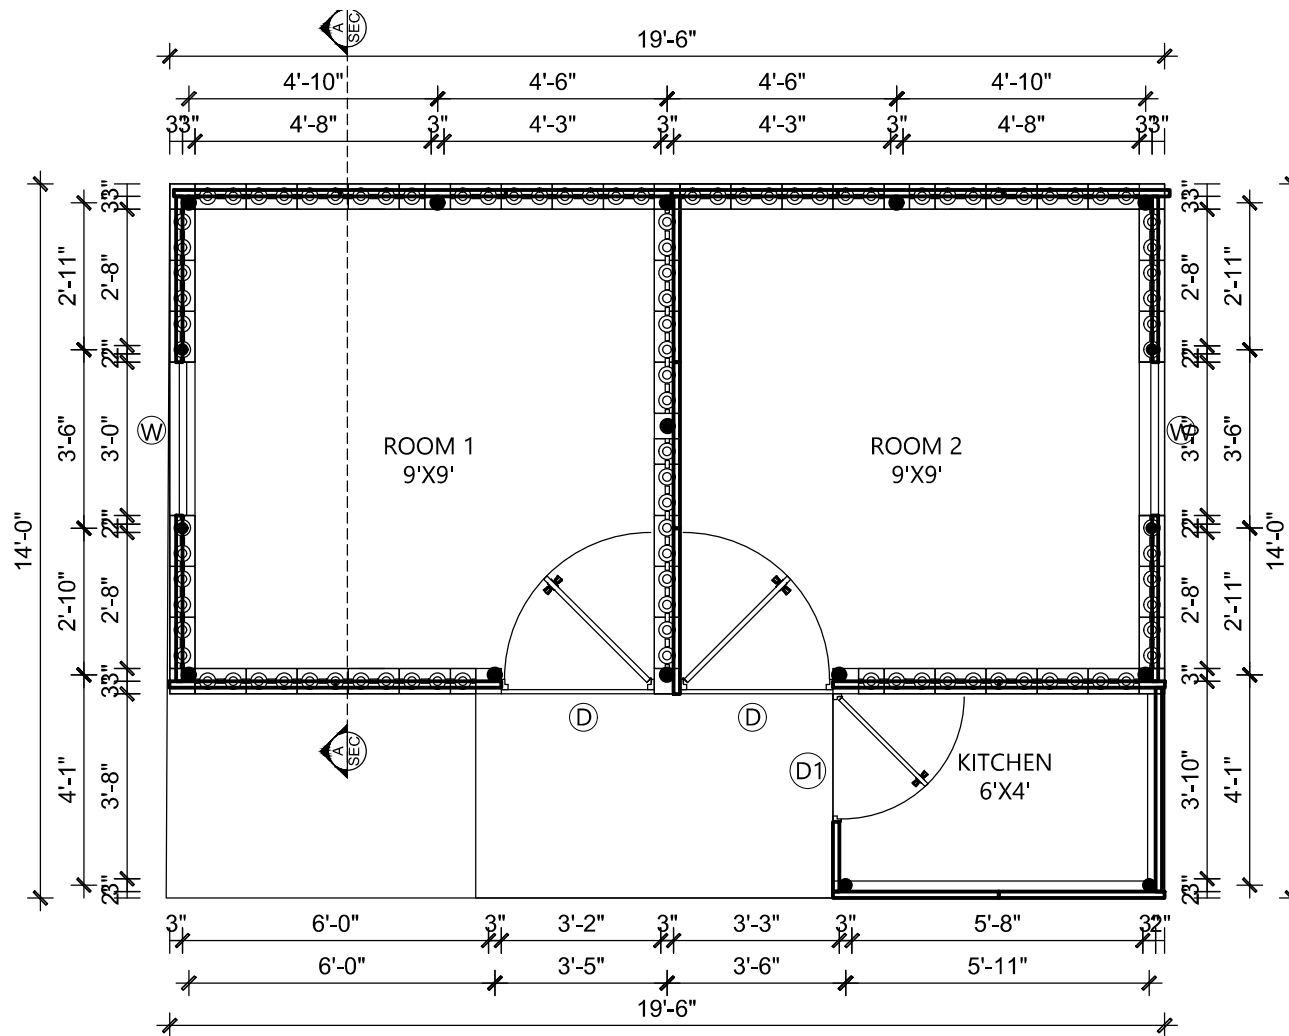

FLOOR PLAN

Total Carpet Area:186.00 sq.ft

Scale : 1:40

LEGEND

S/N.	Bamboo Panel	Symbol	Size	Nos.
1	Bamboo Panel 1	P1	3'-3"X4'-3"	19
2	Bamboo Panel 2	P2	4'-0"X4'-3"	1
3	Bamboo Panel 3	P3	1'-4"X4'-3"	1
4	Bamboo Panel 4	P4	9'-9"X1'-0"	2
5	Bamboo Panel 5	P5	9'-6"X1'-2"	2
6	Bamboo Door	D1	2'-6"X4'-5"	1
7	Plywood Door	D	3'-0"X6'-6"	2
8	Bamboo Window	W	3'-0"X4'-3"	2




Transitional Shelter- Bamboo
(2 Room 9'X9' And 1 Kitchen)

DRAWING DETAIL :
Plan And Opening Schedule

SHEET NO:



1

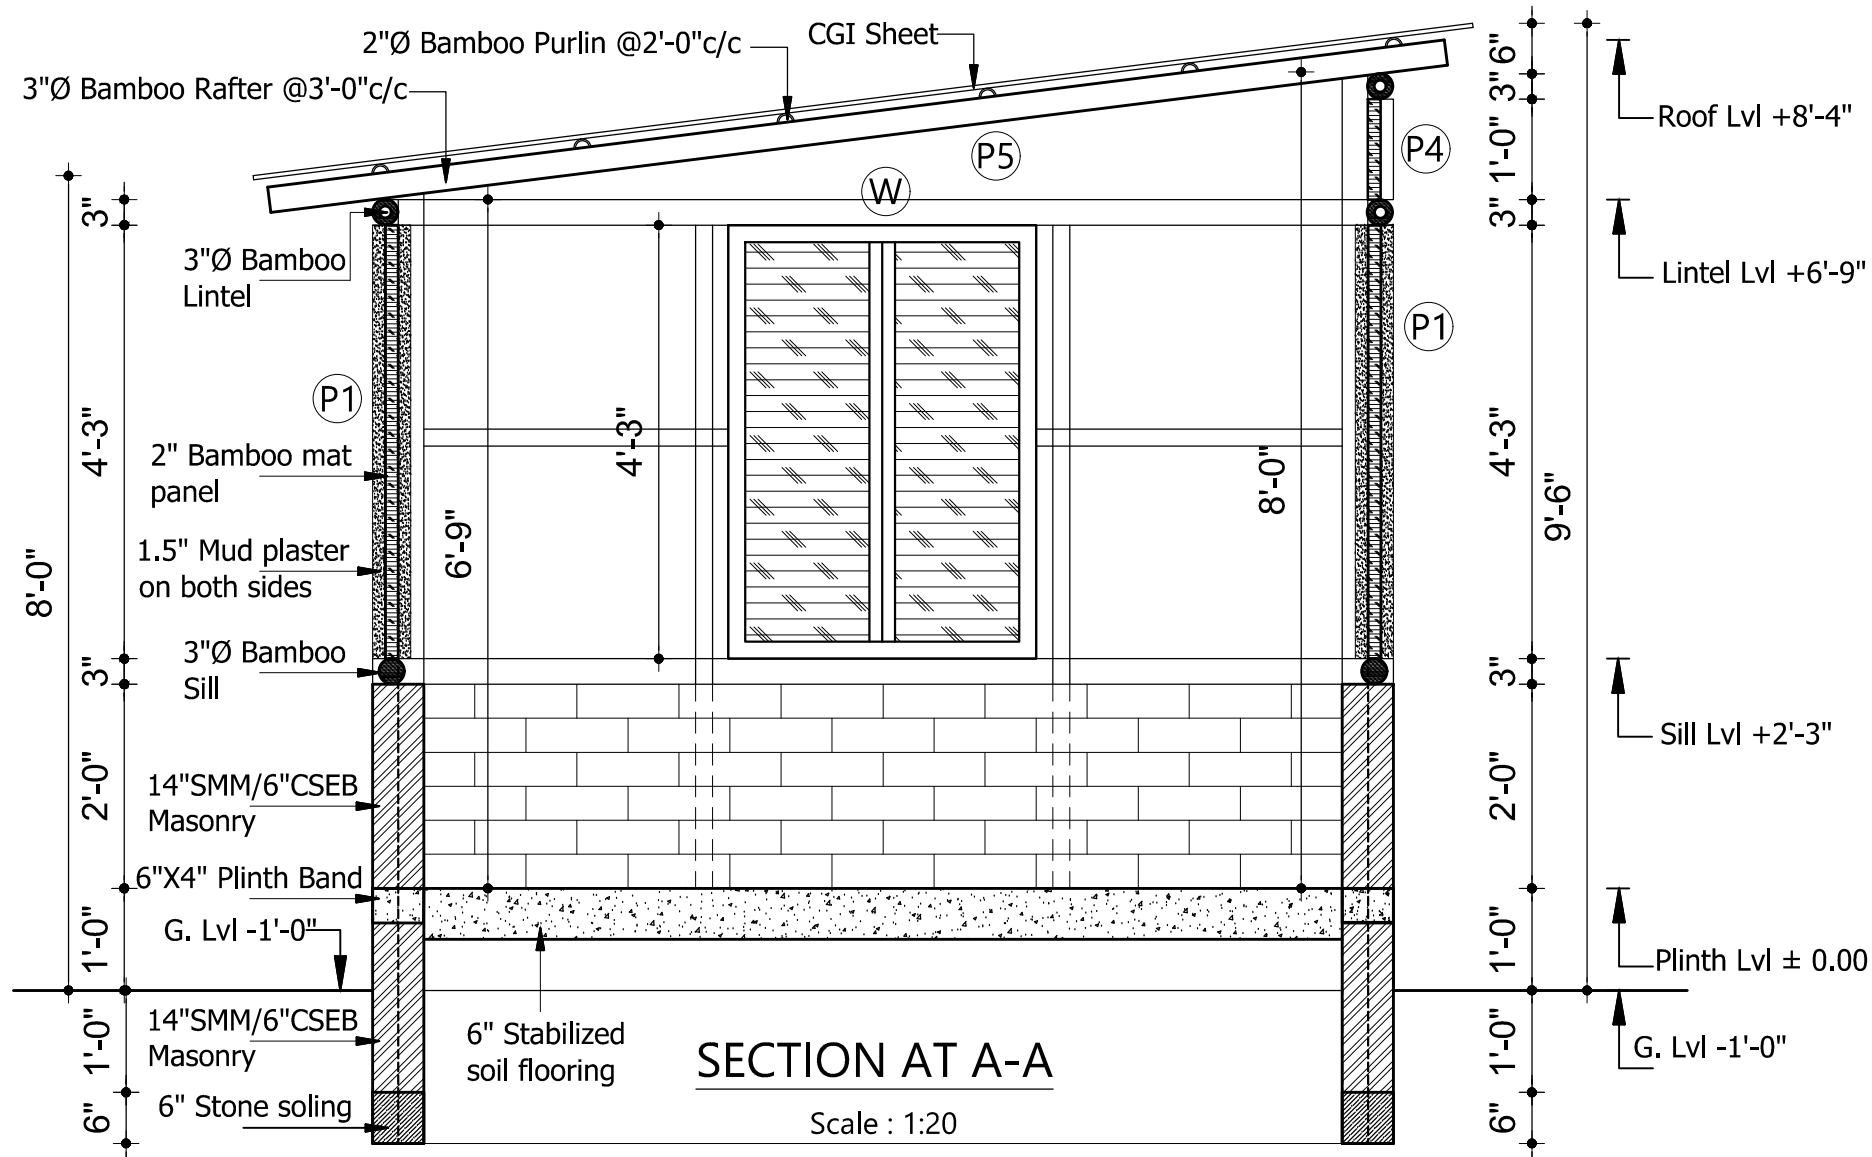

Transitional Shelter- Bamboo
(2 Room 9'X9' And 1 Kitchen)


DRAWING DETAIL :
Section

SHEET NO:
2

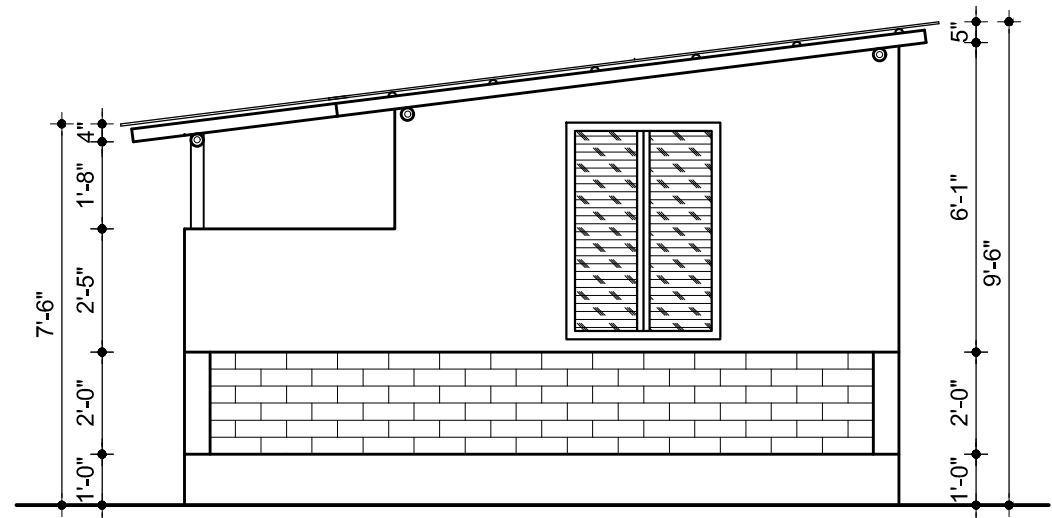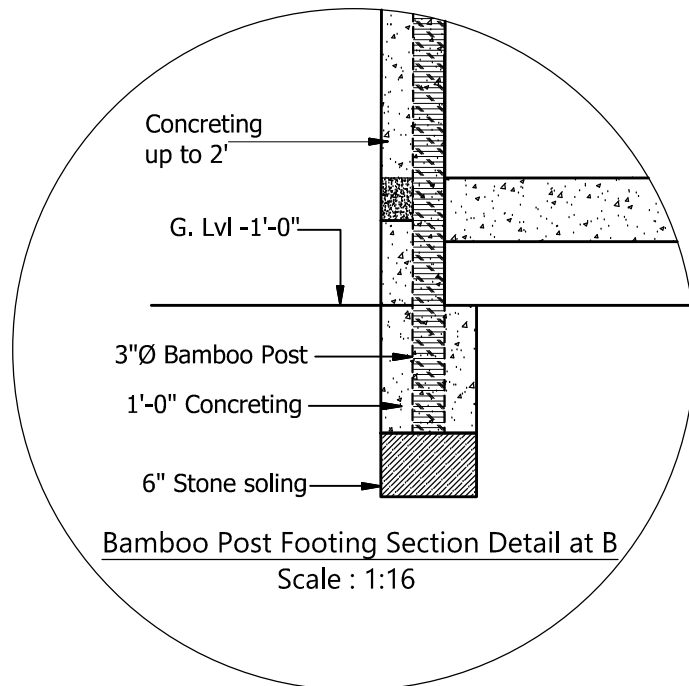

RIGHT SIDE ELEVATION

Scale : 1:40

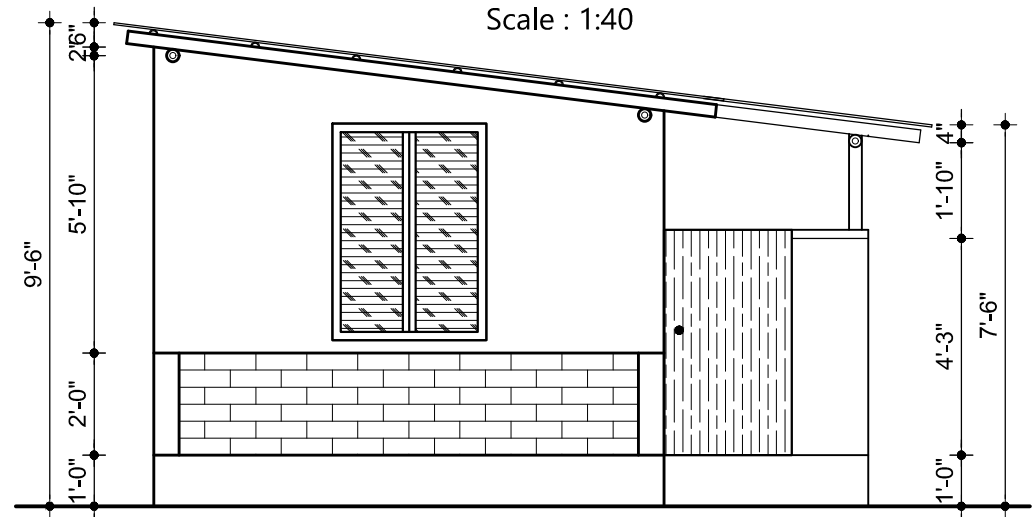

LEFT SIDE ELEVATION

Scale : 1:40



Transitional Shelter- Bamboo
(2 Room 9'X9' And 1 Kitchen)

DRAWING DETAIL :
Section Detail and Elevations


SHEET NO:

3



FRONT ELEVATION

Scale : 1:40

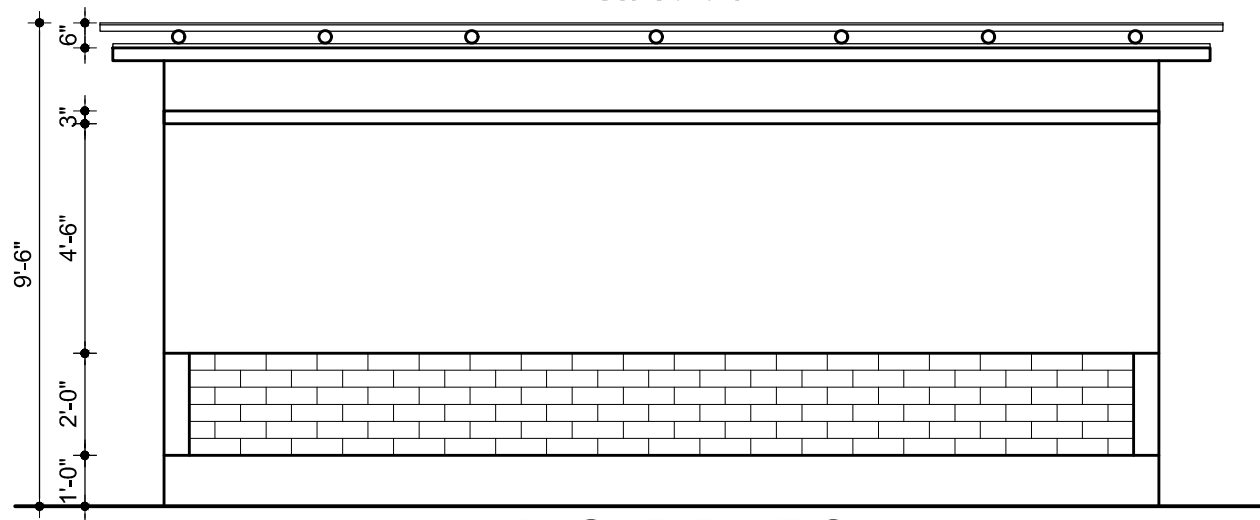

BACK ELEVATION

Scale : 1:40




Transitional Shelter- Bamboo
(2 Room 9'X9' And 1 Kitchen)

DRAWING DETAIL :
Elevations

SHEET NO:

4

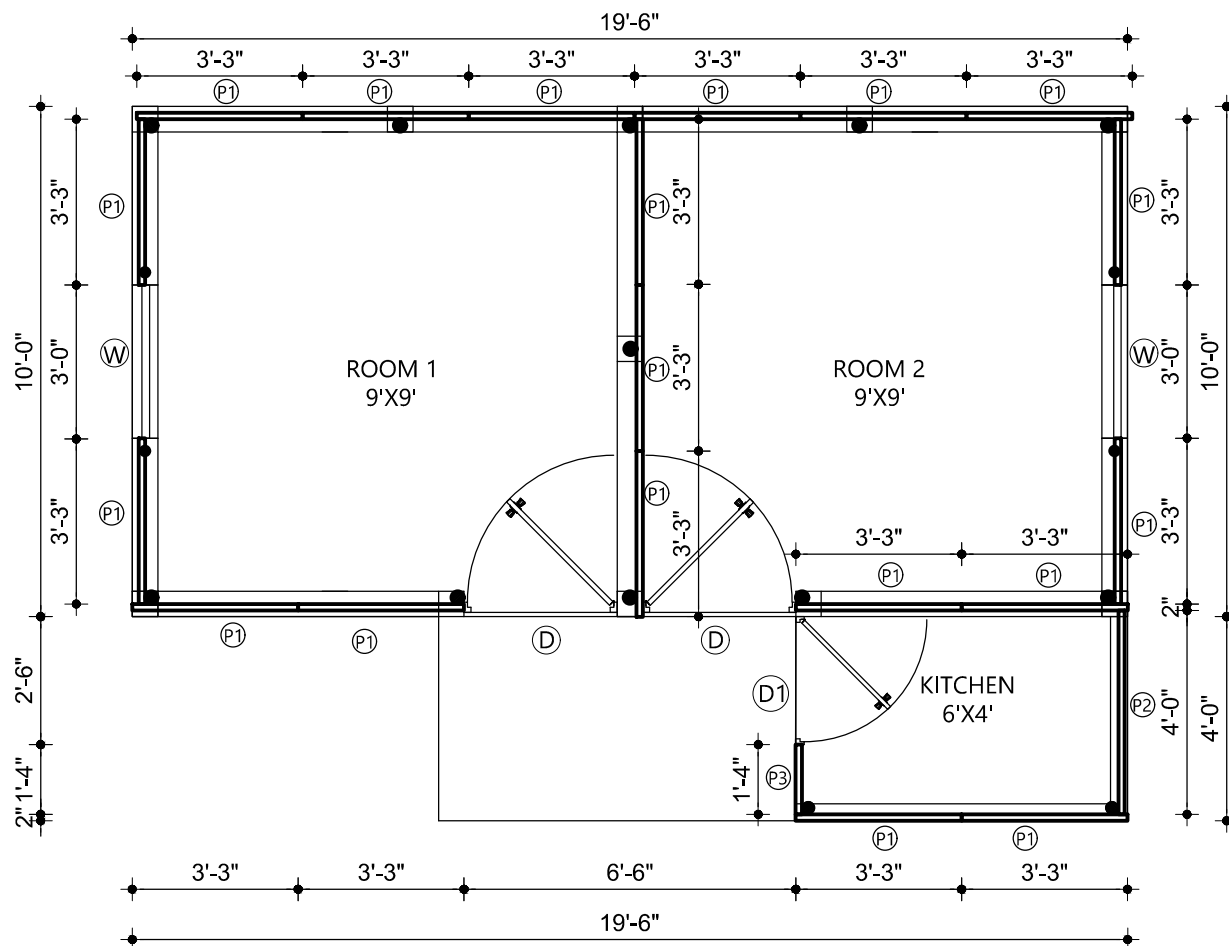

LEGEND				
S/N.	Bamboo Panel	Symbol	Size	Nos.
1	Bamboo Panel 1	P1	3'-3"X4'-3"	19
2	Bamboo Panel 2	P2	4'-0"X4'-3"	1
3	Bamboo Panel 3	P3	1'-4"X4'-3"	1
4	Bamboo Panel 4	P4	9'-9"X1'-0"	2
5	Bamboo Panel 5	P5	9'-6"X1'-2"	2
6	Bamboo Door	D1	2'-6"X4'-5"	1
7	Plywood Door	D	3'-0"X6'-6"	2
8	Bamboo Window	W	3'-0"X4'-3"	2

BAMBOO WALL PANEL LAYOUT PLAN

Total Carpet Area: 186.00 sq.ft

Scale : 1:40




Transitional Shelter- Bamboo
(2 Room 9'X9' And 1 Kitchen)

DRAWING DETAIL :
Bamboo wall panel layout plan
and Opening schedule


SHEET NO:

5

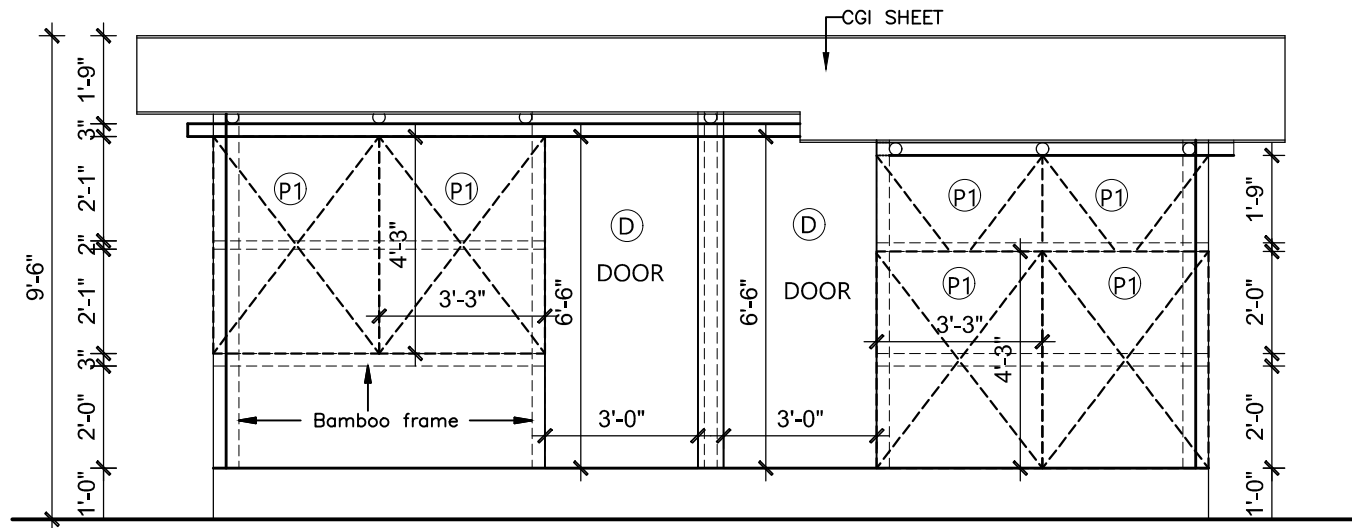

FRONT ELEVATION

Scale : 1:40

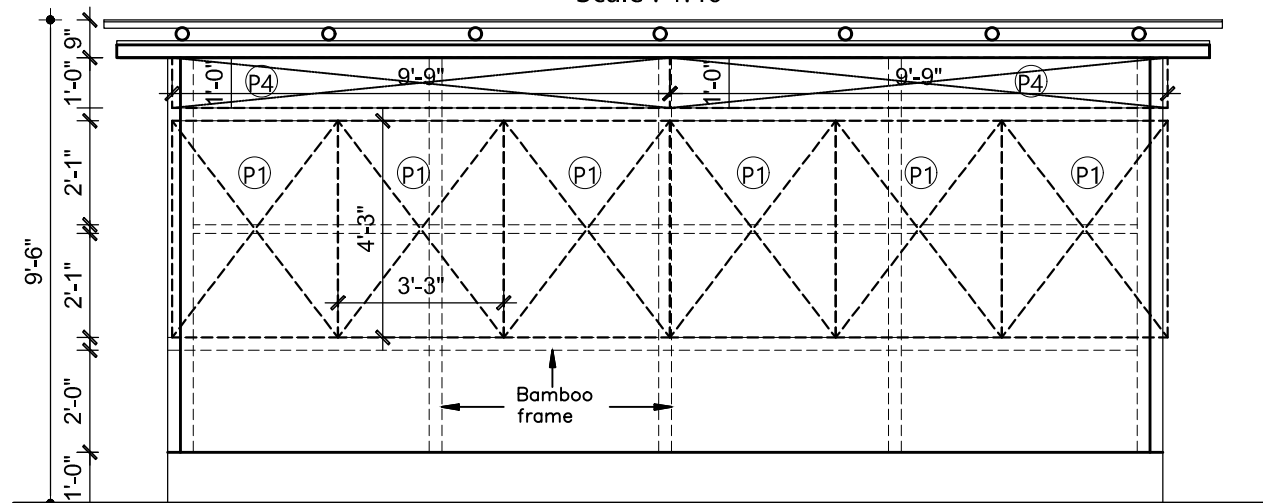

BACK ELEVATION

Scale : 1:40




Transitional Shelter- Bamboo
(2 Room 9'X9' And 1 Kitchen)

DRAWING DETAIL :
Bamboo wall panel layout detail in
elevations


SHEET NO:

6

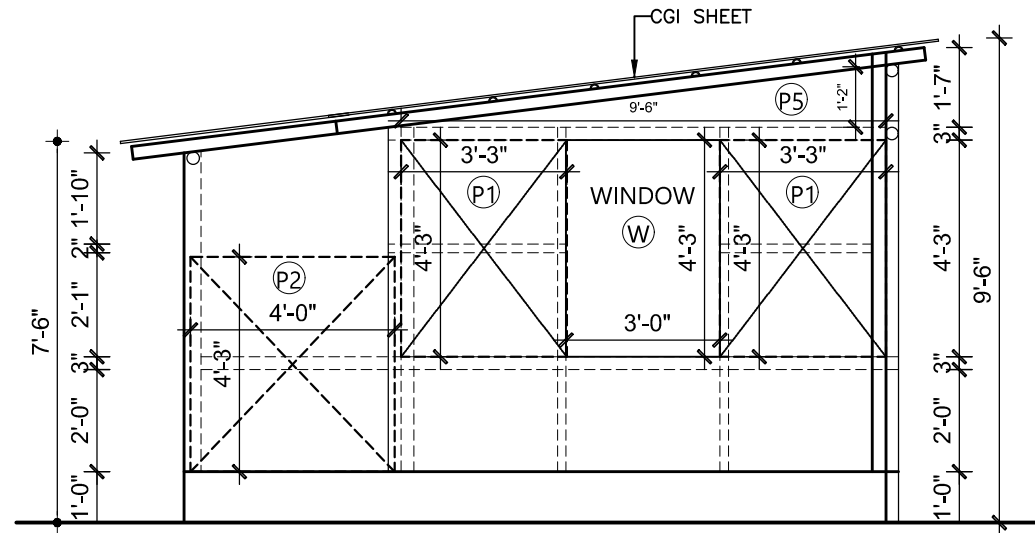

RIGHT SIDE ELEVATION

Scale : 1:40

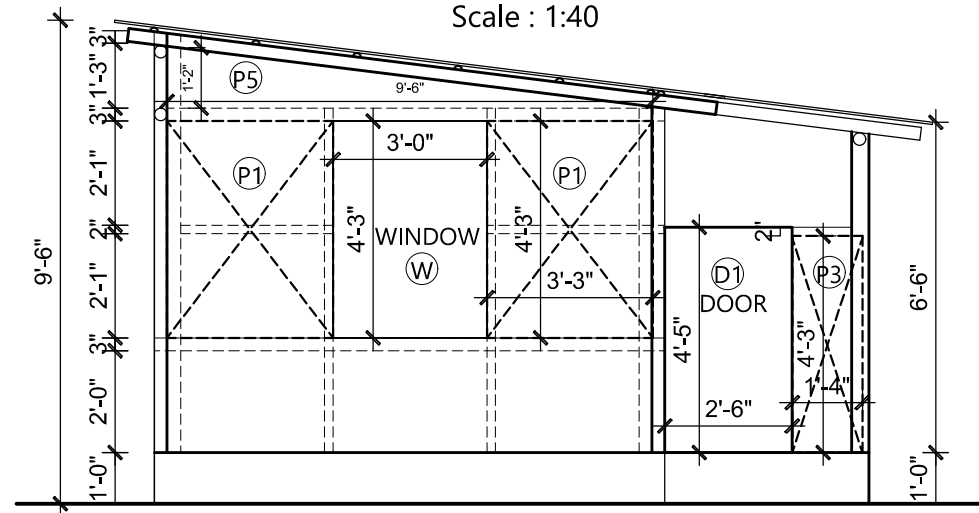

LEFT SIDE ELEVATION

Scale : 1:40




Transitional Shelter- Bamboo
(2 Room 9'X9' And 1 Kitchen)

DRAWING DETAIL :
Bamboo wall panel layout detail in
elevations

SHEET NO:

7




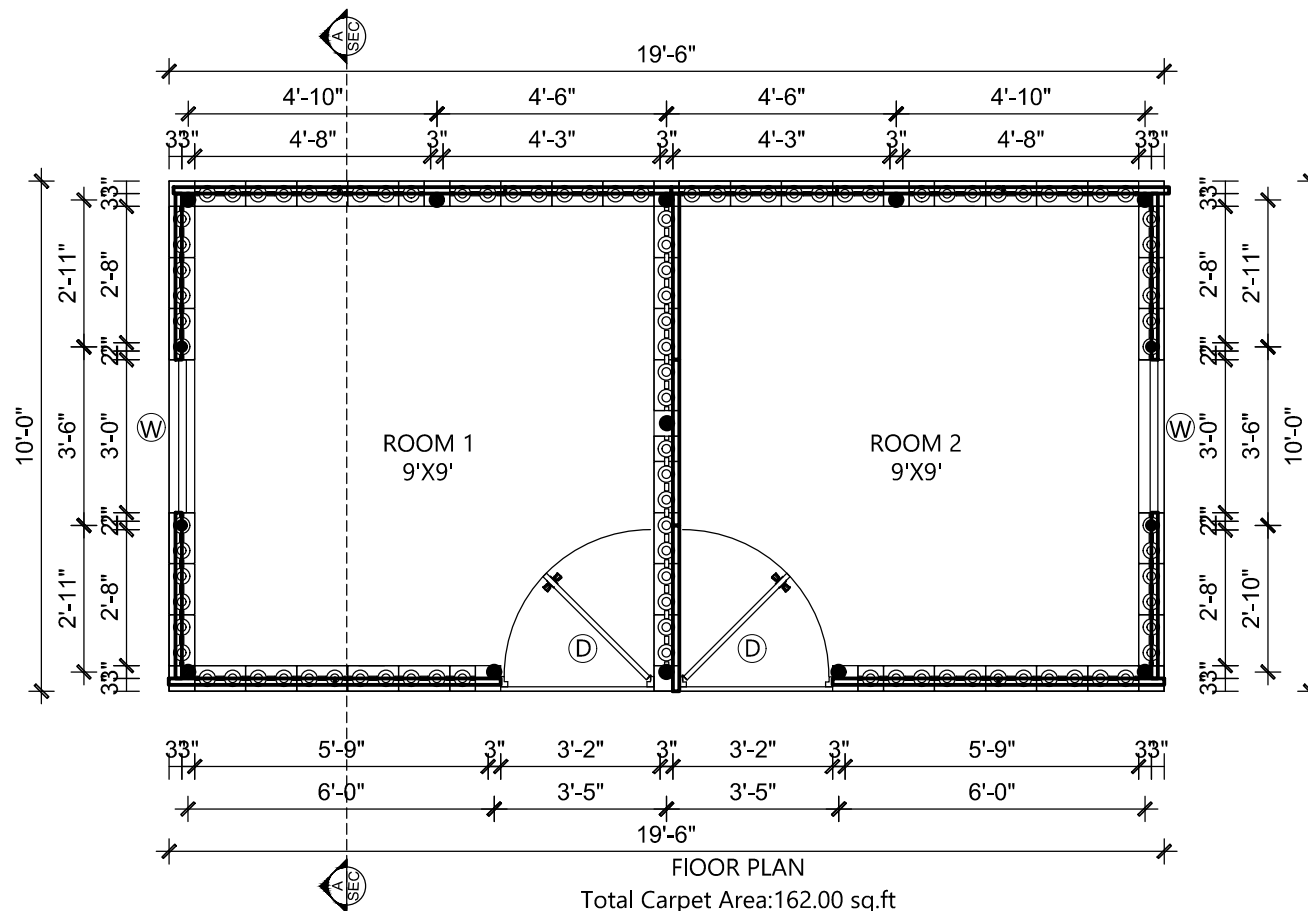

Transitional Shelter- Bamboo
(2 Room 9'X9')

DRAWING DETAIL :
Plan And Opening Schedule



SHEET NO:
1

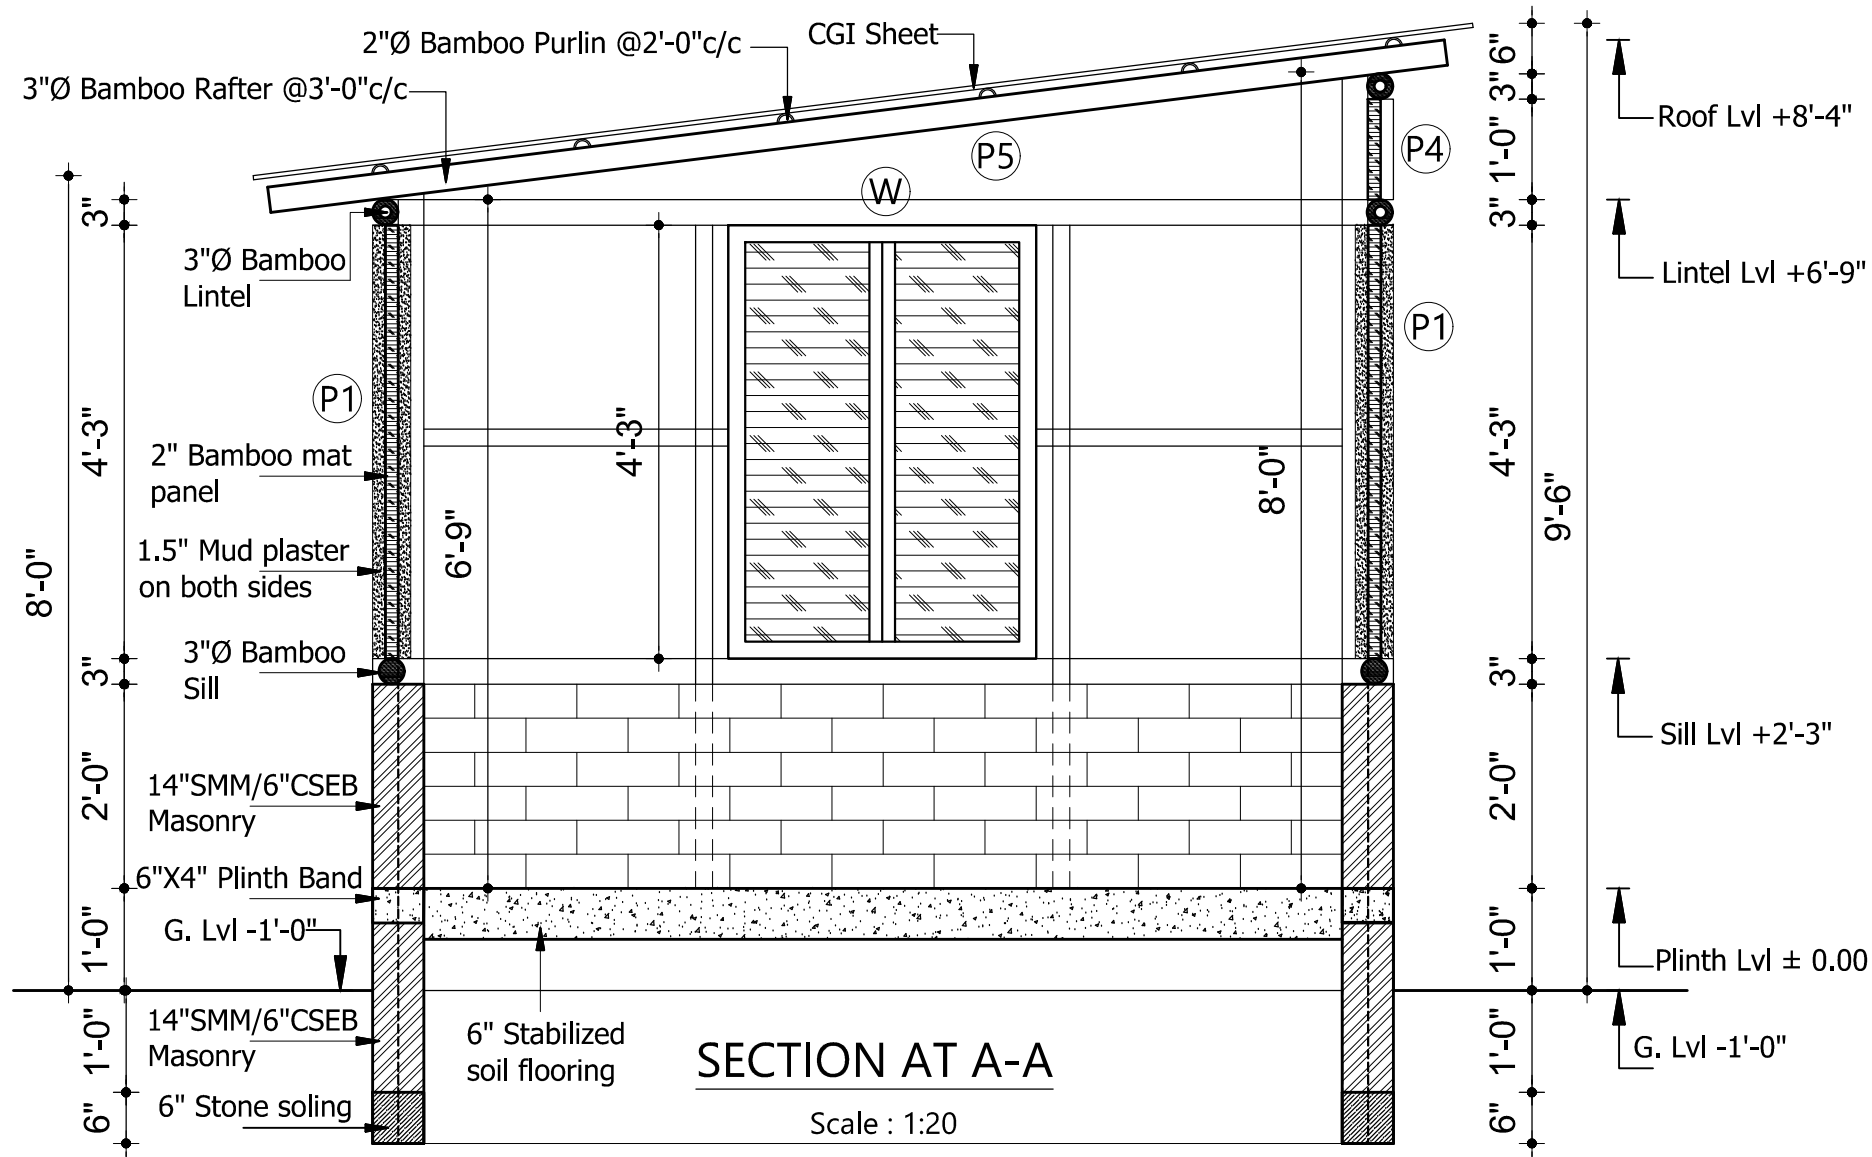

Transitional Shelter- Bamboo
(2 Room 9'X9')


DRAWING DETAIL :
Section

SHEET NO:
2

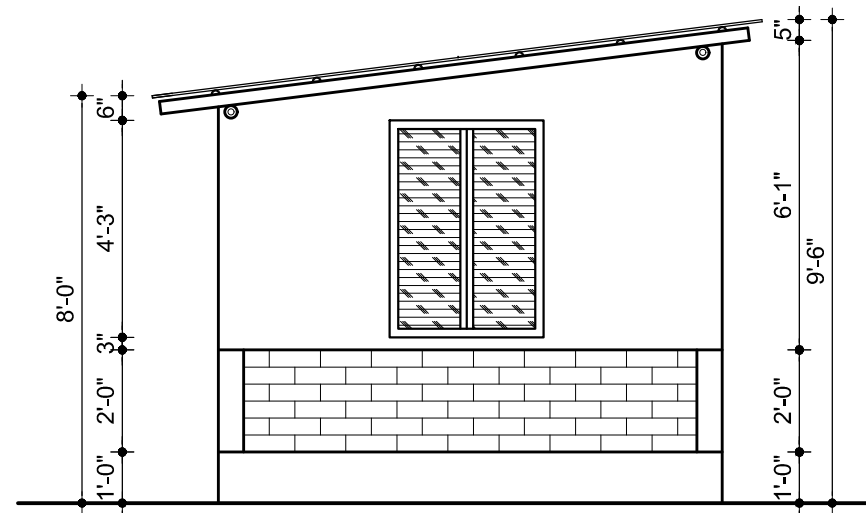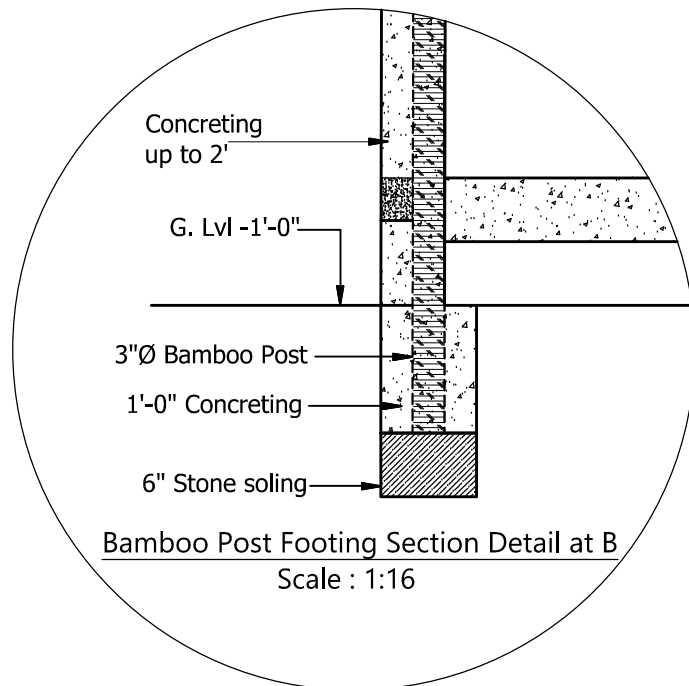

RIGHT SIDE ELEVATION

Scale : 1:40

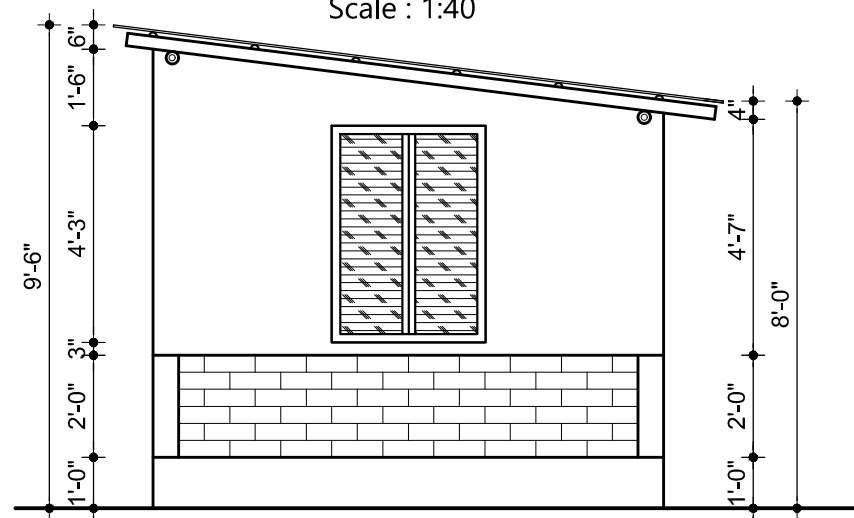

LEFT SIDE ELEVATION

Scale : 1:40



Transitional Shelter- Bamboo
(2 Room 9'X9')


DRAWING DETAIL :
Section Detail and Elevations

SHEET NO:
3



FRONT ELEVATION

Scale : 1:40

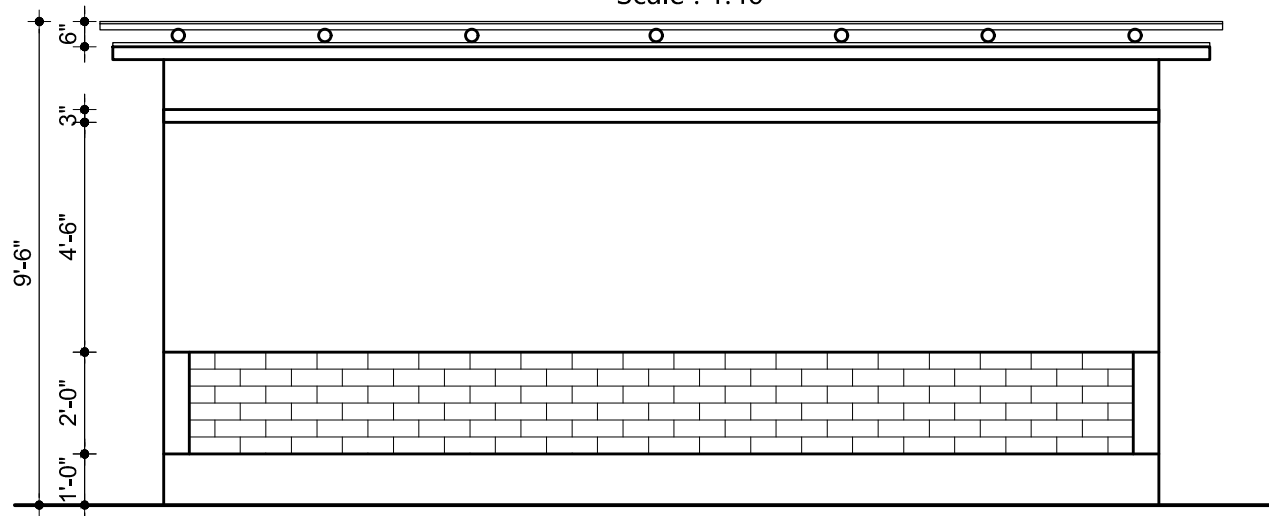

BACK ELEVATION

Scale : 1:40




Transitional Shelter- Bamboo
(2 Room 9'X9')

DRAWING DETAIL :
Elevations

SHEET NO:

4

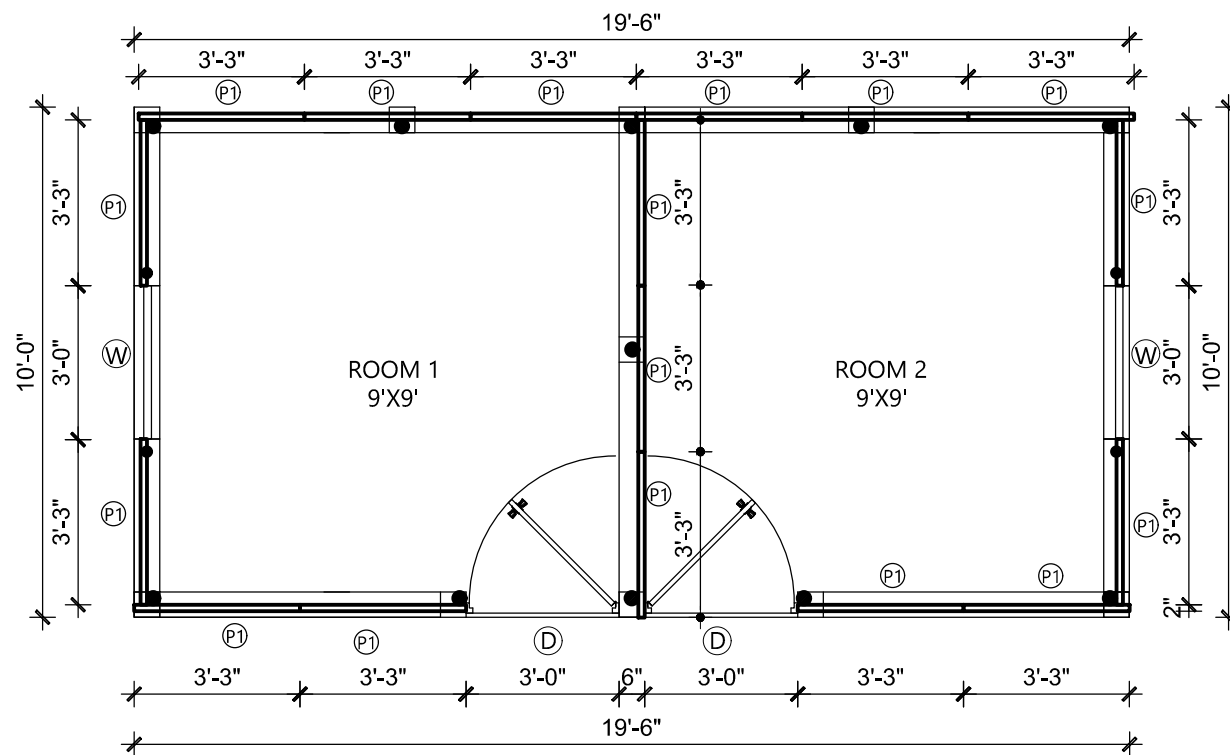

LEGEND				
S/N	Bamboo Panel	Symbol	Size	Nos.
1	Bamboo Panel 1	P1	3'-3"X4'-3"	17
2	Bamboo Panel 4	P4	9'-9"X1'-0"	2
3	Bamboo Panel 5	P5	9'-6"X1'-2"	2
4	Plywood Door	D	3'-0"X6'-6"	2
5	Bamboo Window	W	3'-0"X4'-3"	2

BAMBOO WALL PANEL LAYOUT PLAN

Total Carpet Area:162.00 sq.ft

Scale : 1:40




Transitional Shelter- Bamboo
(2 Room 9'X9')

DRAWING DETAIL :
Bamboo wall panel layout plan
and Opening schedule


SHEET NO:

5

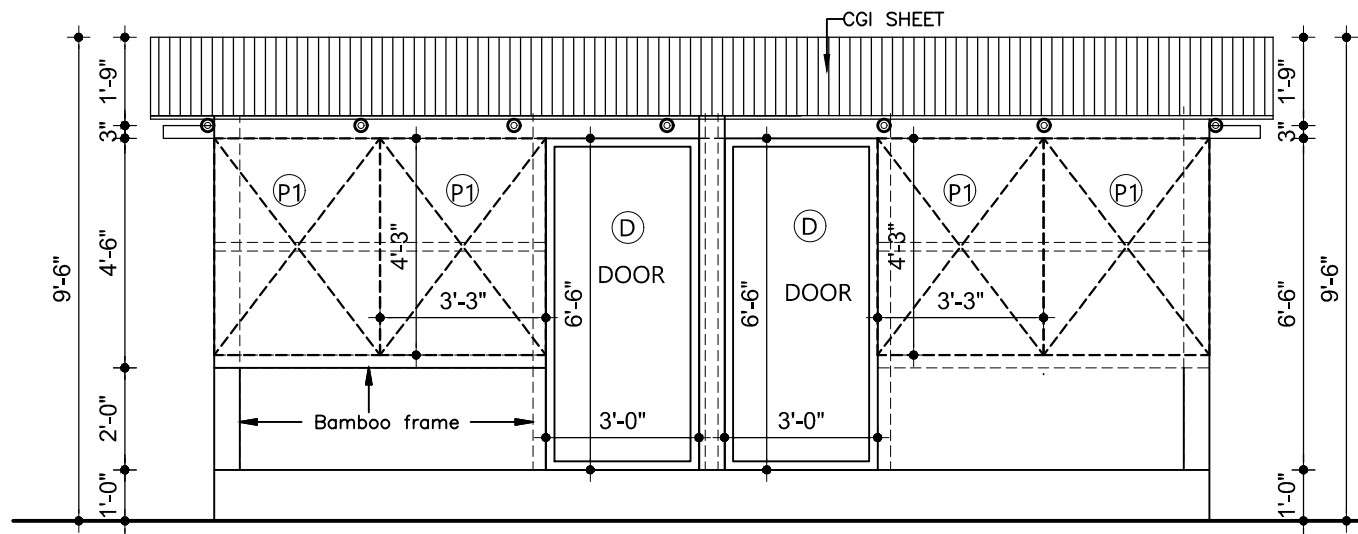

FRONT ELEVATION

Scale : 1:40

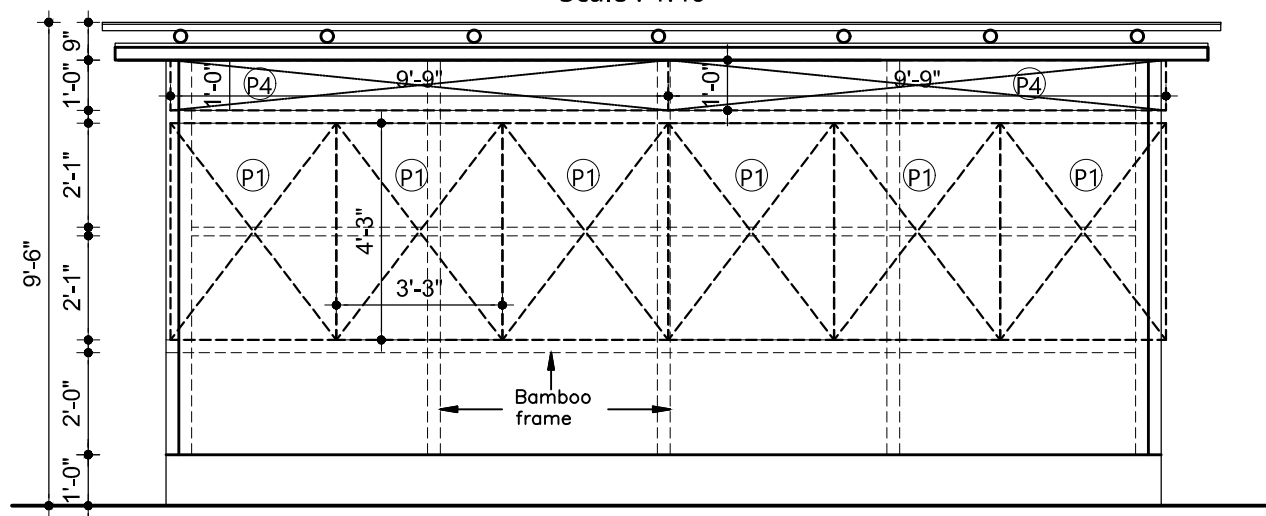

BACK ELEVATION

Scale : 1:40




Transitional Shelter- Bamboo
(2 Room 9'X9')

DRAWING DETAIL :
Bamboo wall panel layout detail in
elevations


SHEET NO:

6

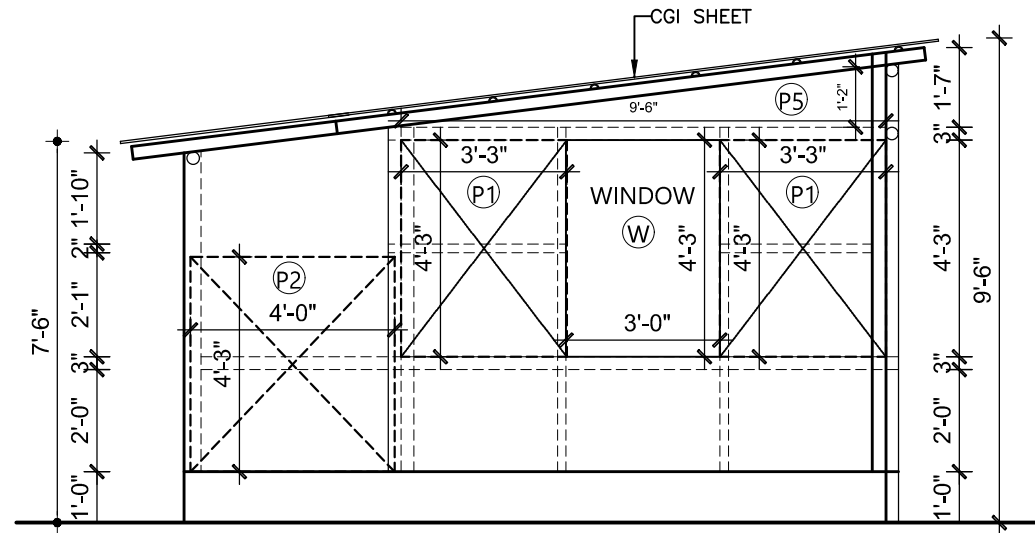

RIGHT SIDE ELEVATION

Scale : 1:40

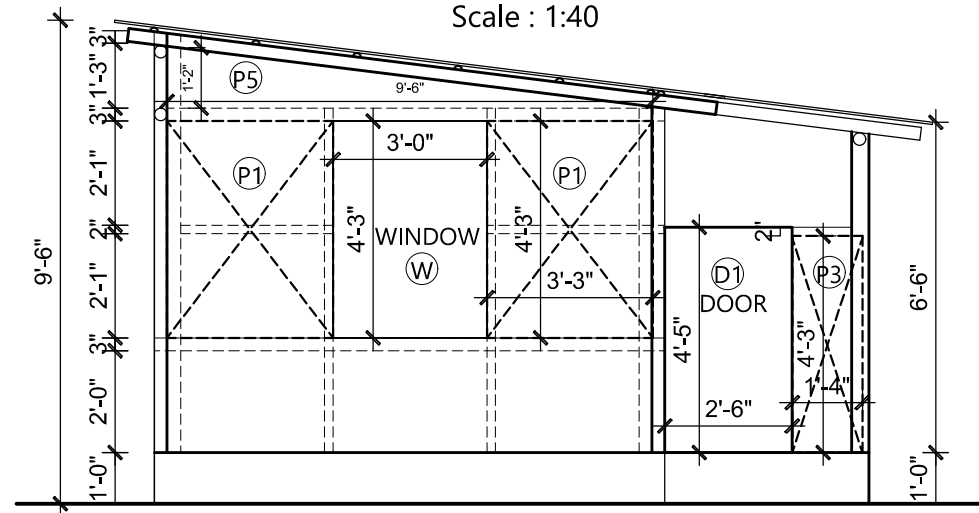

LEFT SIDE ELEVATION

Scale : 1:40




Transitional Shelter- Bamboo
(2 Room 9'X9')

DRAWING DETAIL :
Bamboo wall panel layout detail in
elevations

SHEET NO:

7



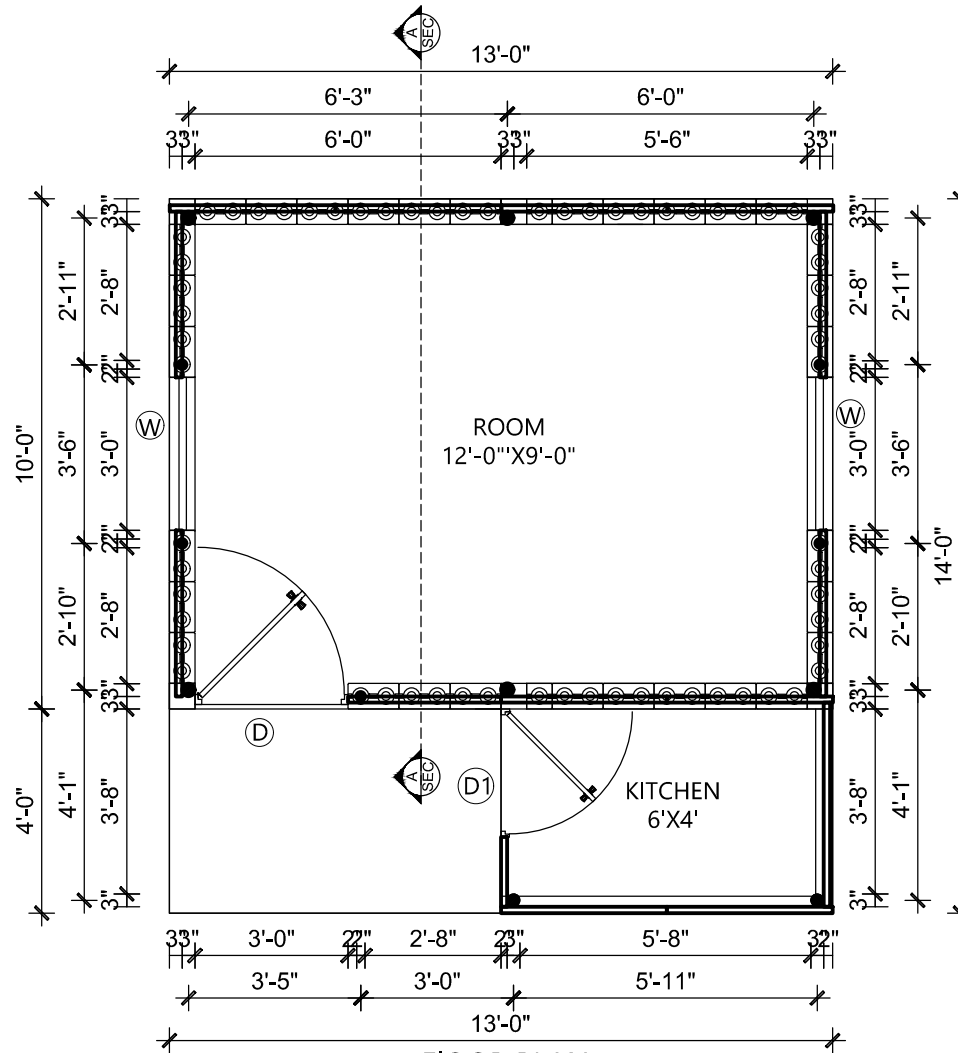


Total Carpet Area: 132.00 sq.ft
Scale : 1:40



Transitional Shelter- Bamboo
(1 Room 9'X12' And Kitchen)

DRAWING DETAIL :
Plan And Opening Schedule



SHEET NO:
1

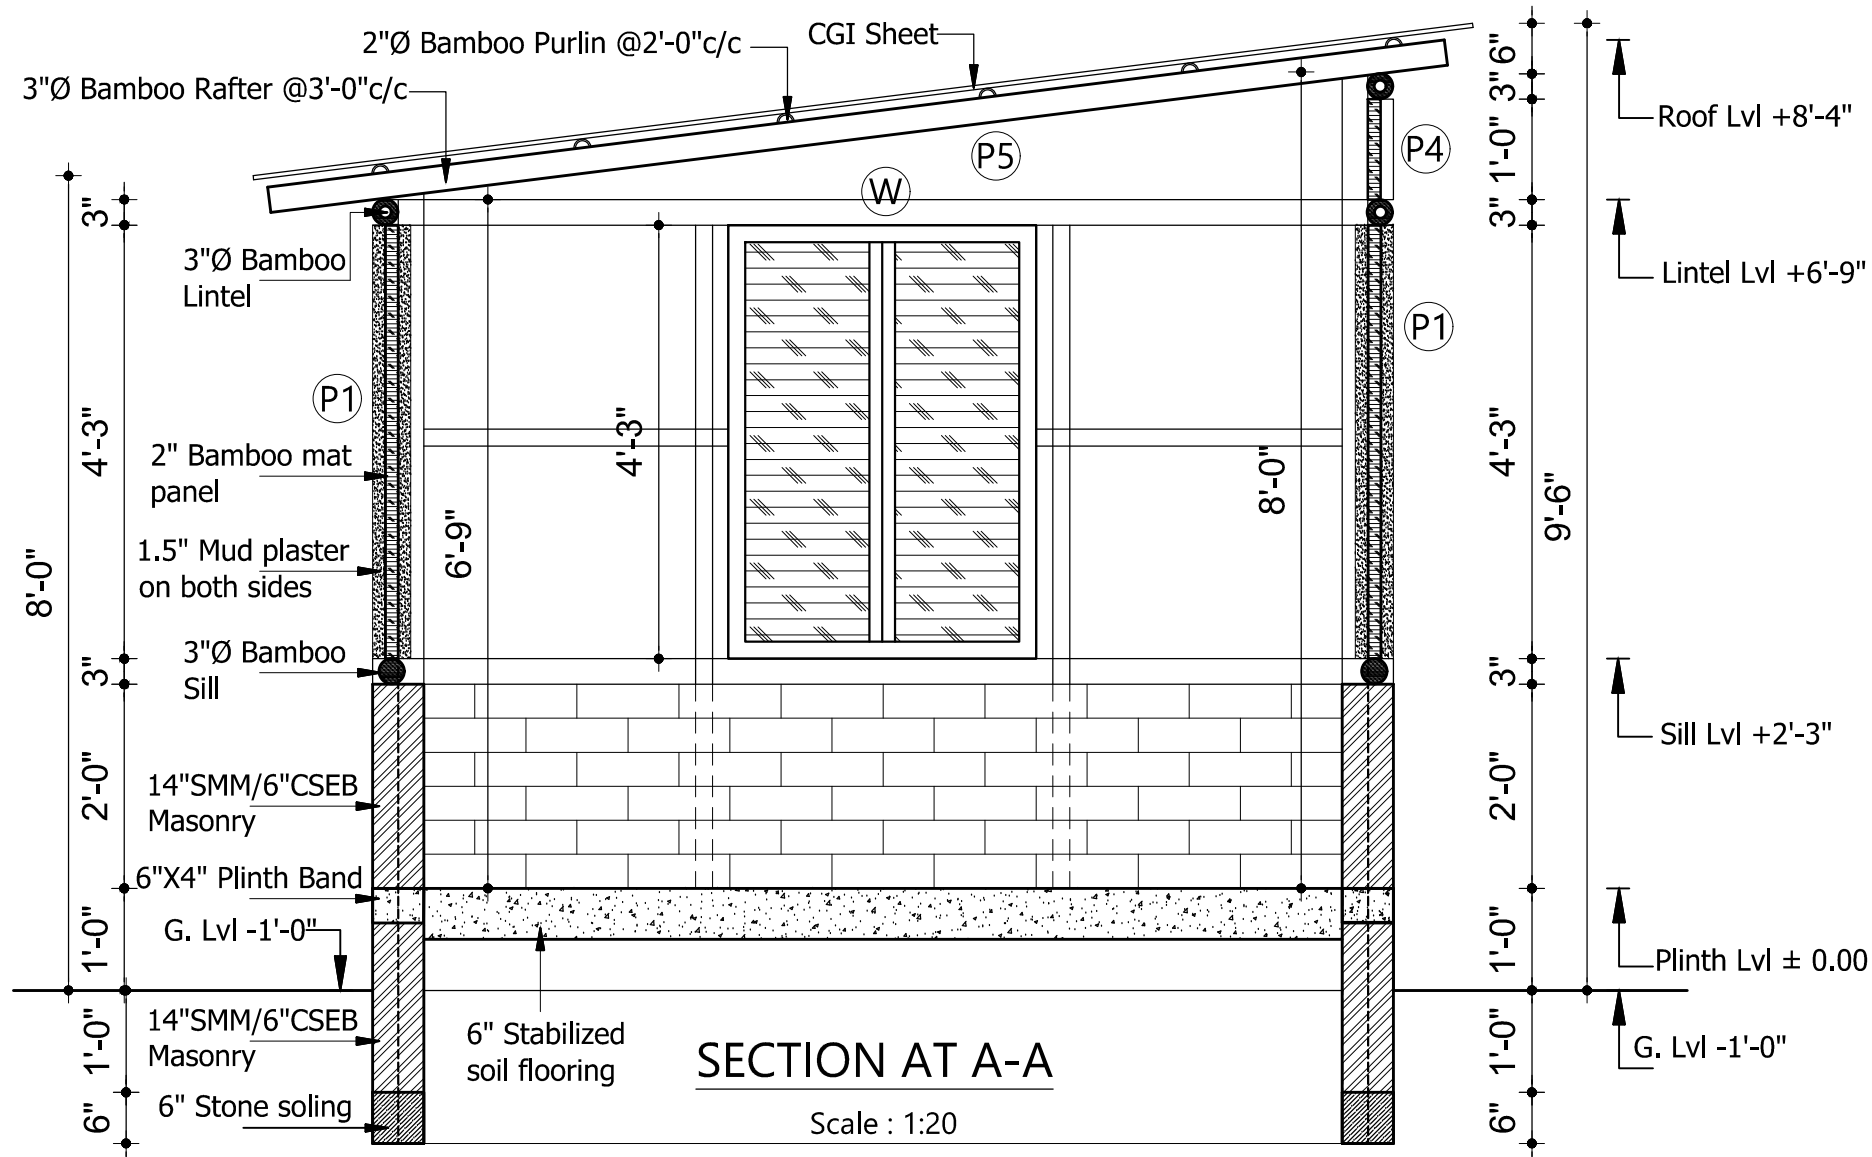

Transitional Shelter- Bamboo
(1 Room 9'X12' And Kitchen)


DRAWING DETAIL :
Section

SHEET NO:
2

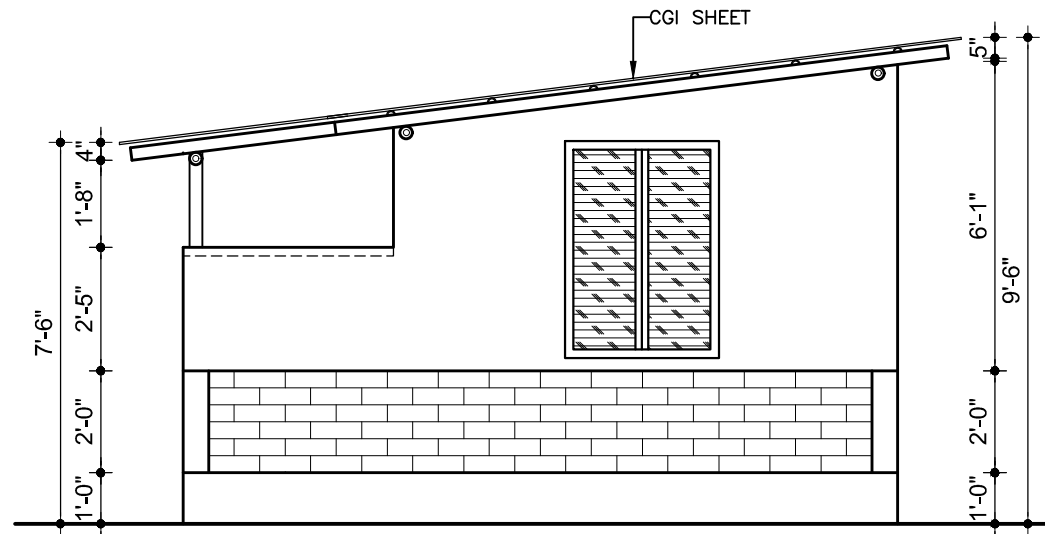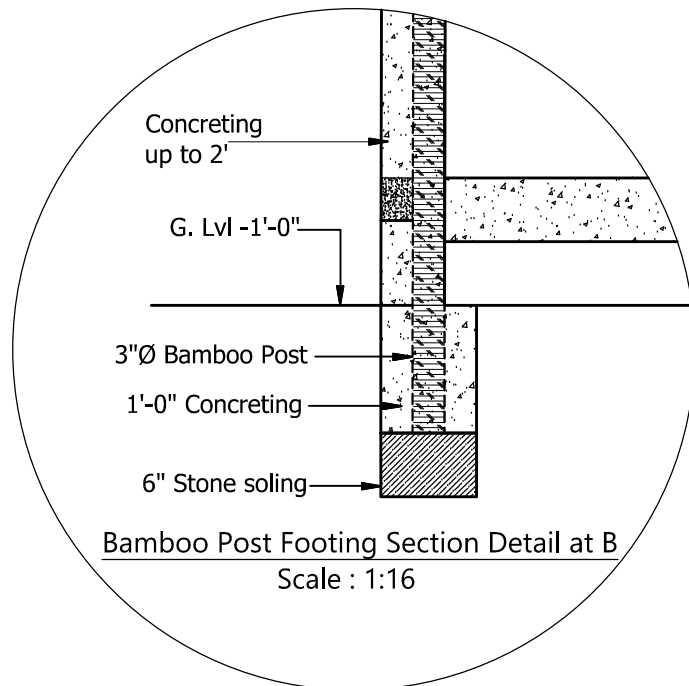

RIGHT SIDE ELEVATION

Scale : 1:40

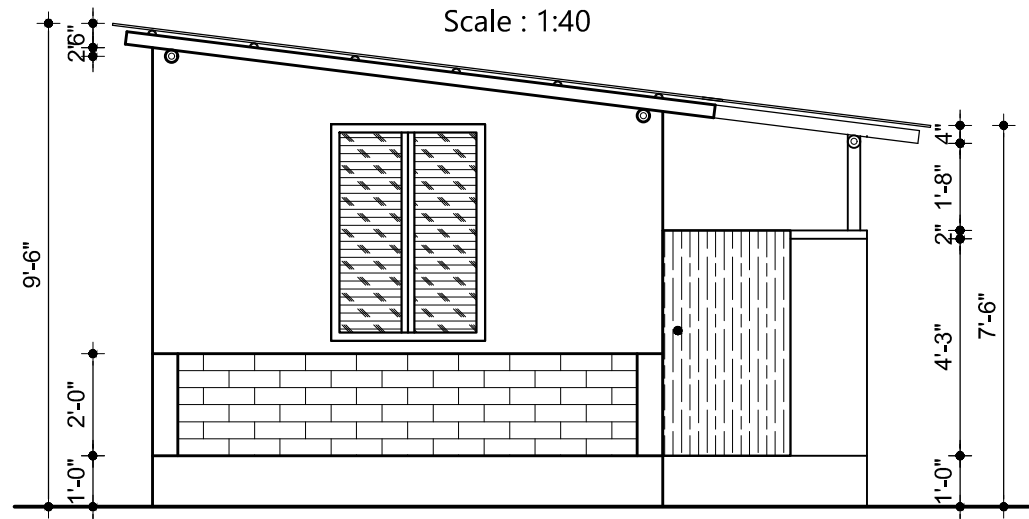

LEFT SIDE ELEVATION

Scale : 1:40




Transitional Shelter- Bamboo
(1 Room 9'X12' And Kitchen)

DRAWING DETAIL :
Section Detail and Elevations


SHEET NO:

3

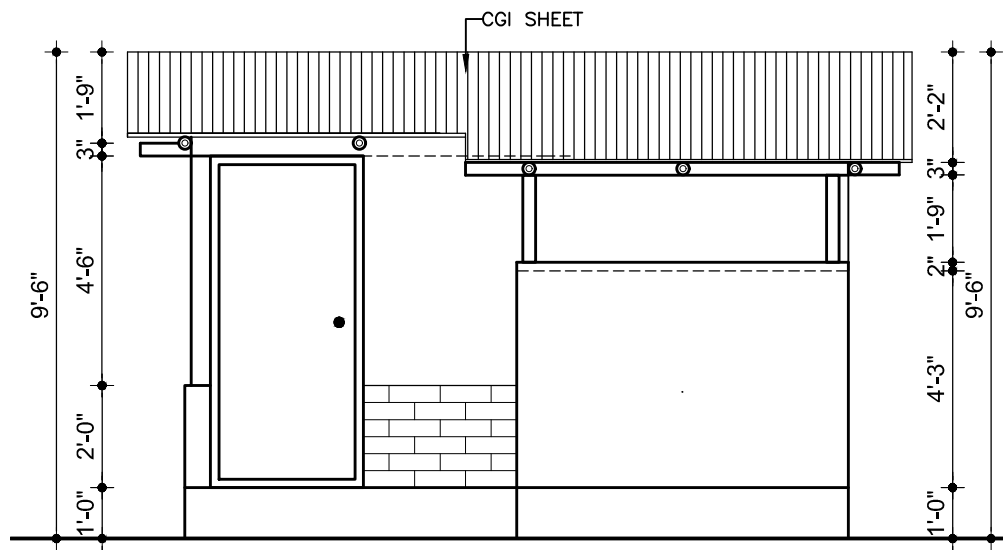

FRONT ELEVATION

Scale : 1:40

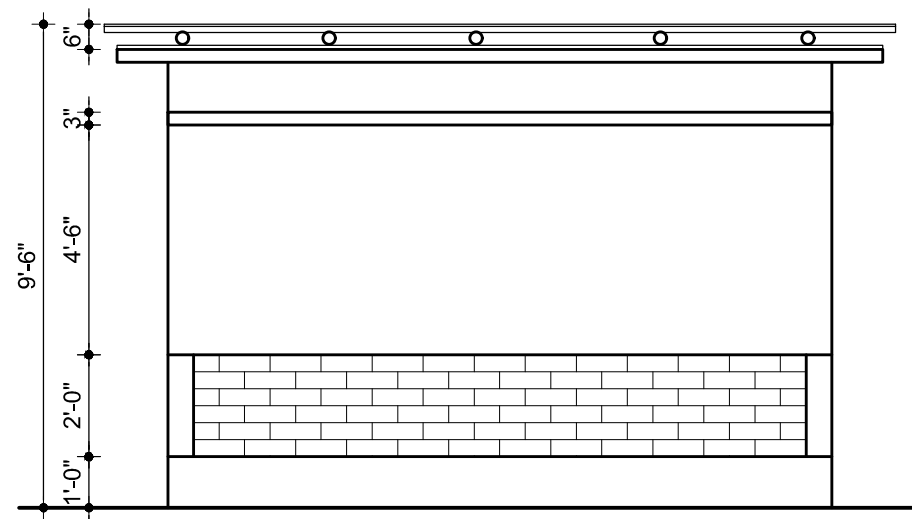

BACK ELEVATION

Scale : 1:40




Transitional Shelter- Bamboo
(1 Room 9'X12' And Kitchen)

DRAWING DETAIL :
Elevations

SHEET NO:

4

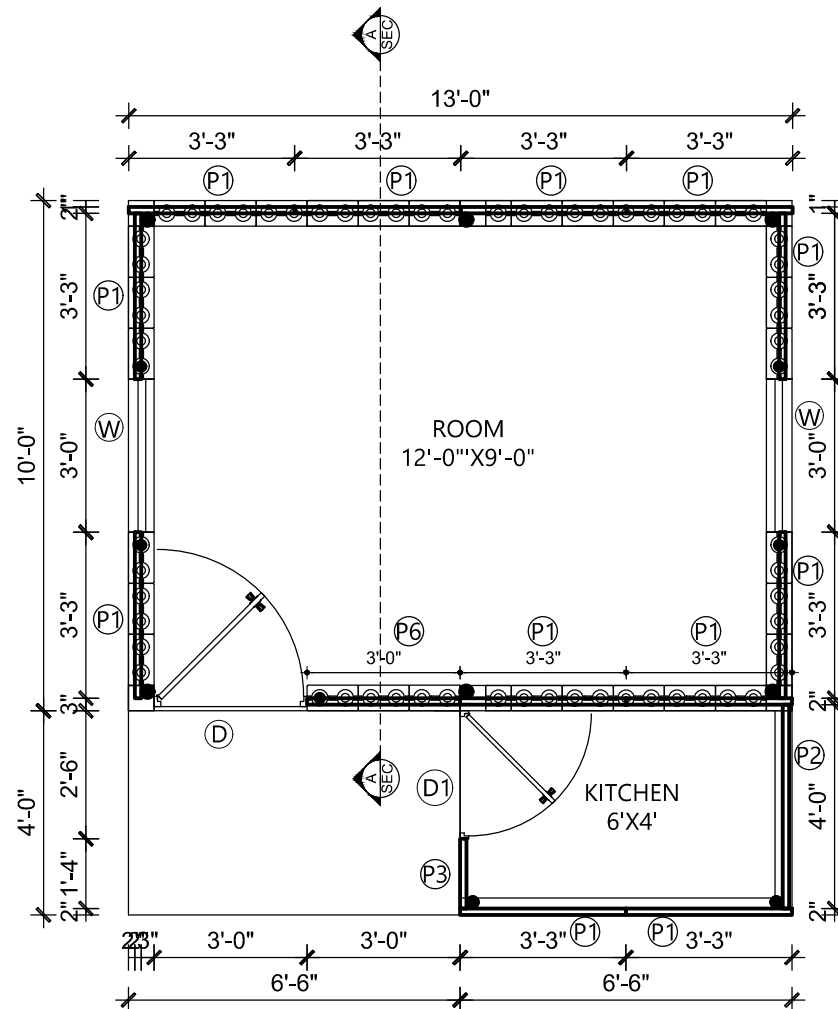

BAMBOO WALL PANEL LAYOUT PLAN

Total Carpet Area: 132.00 sq.ft

Scale : 1:40

LEGEND				
S/N.	Bamboo Wall Panel	Symbol	Size	Nos
1	Bamboo Panel 1	P1	3'-3"X4'-3"	12
2	Bamboo Panel 2	P2	4'-0"X4'-3"	1
3	Bamboo Panel 3	P3	1'-4"X4'-3"	1
4	Bamboo Panel 4	P4	13'-0"X1'-0"	1
5	Bamboo Panel 5	P5	9'-6"X1'-2"	2
6	Bamboo Panel 6	P6	3'-0"X4'-3"	1
7	Bamboo Door	D1	2'-6"X4'-5"	1
8	Plywood Door	D	3'-0"X6'-6"	1
9	Bamboo Window	W	3'-0"X4'-3"	2




Transitional Shelter- Bamboo
(1 Room 9'X12' And Kitchen)

DRAWING DETAIL :
Bamboo wall panel layout plan
and Opening schedule


SHEET NO:

5

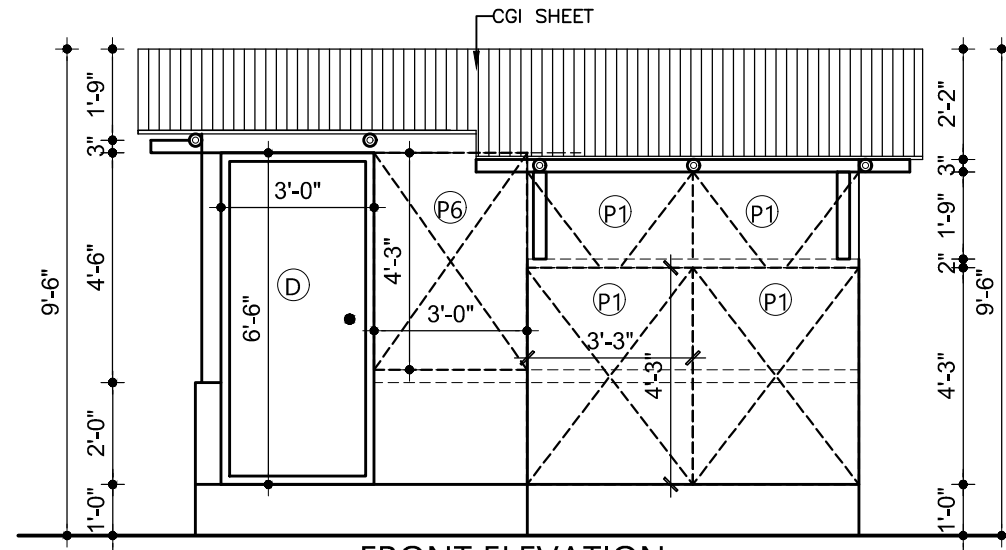

FRONT ELEVATION

Scale : 1:40

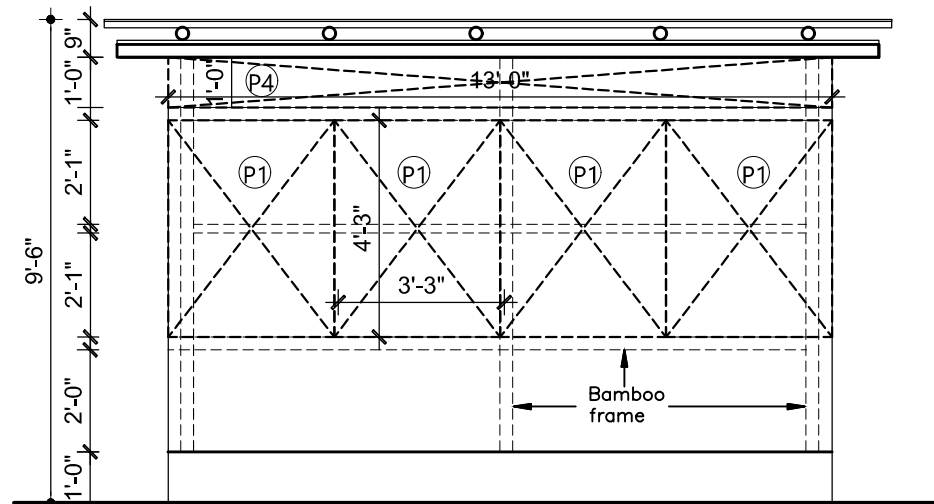

BACK ELEVATION

Scale : 1:40




Transitional Shelter- Bamboo
(1 Room 9'X12' And Kitchen)

DRAWING DETAIL :
Bamboo wall panel layout detail in
elevations


SHEET NO:

6

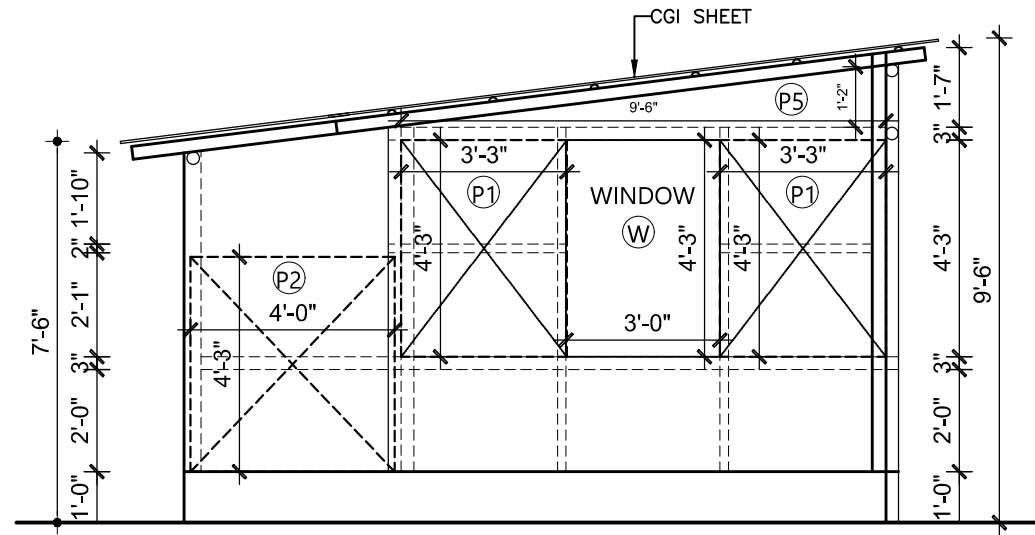

RIGHT SIDE ELEVATION

Scale : 1:40

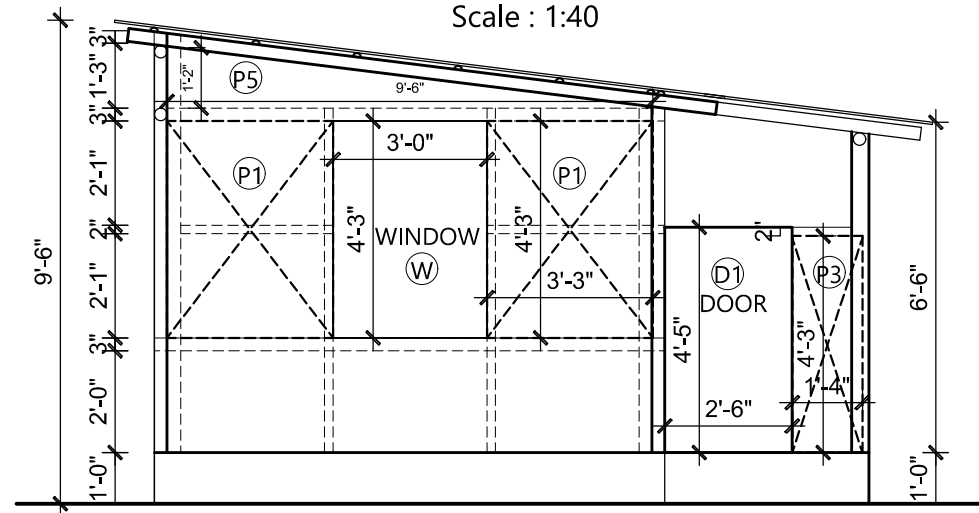

LEFT SIDE ELEVATION

Scale : 1:40




Transitional Shelter- Bamboo
(1 Room 9'X12' And Kitchen)

DRAWING DETAIL :
Bamboo wall panel layout detail in
elevations

SHEET NO:

7



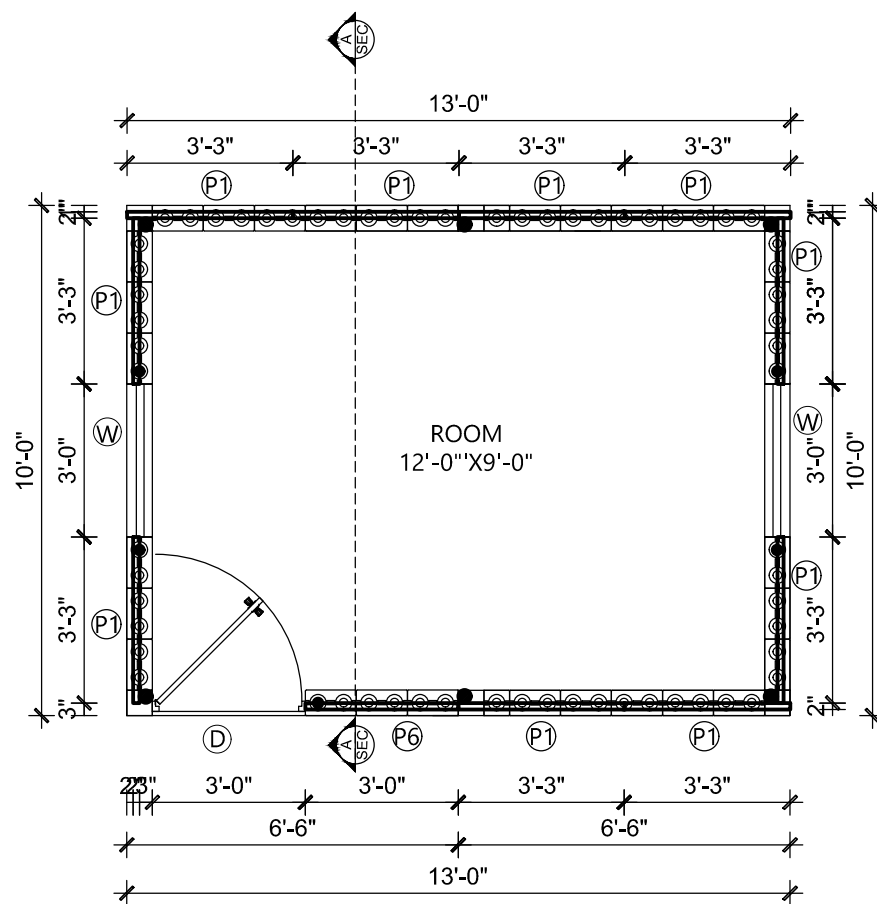

LEGEND				
S/N.	Bamboo Wall Panel	Symbol	Size	Nos.
1	Bamboo Panel 1	P1	3'-3"X4'-3"	10
2	Bamboo Panel 4	P4	13'-0"X1'-0"	1
3	Bamboo Panel 5	P5	9'-6"X1'-2"	2
4	Bamboo Panel 6	P6	3'-0"X4'-3"	1
5	Plywood Door	D	3'-0"X6'-6"	1
6	Bamboo Window	W	3'-0"X4'-3"	2

BAMBOO WALL PANEL LAYOUT PLAN

Total Carpet Area:108.00 sq.ft

Scale : 1:40




Transitional Shelter- Bamboo
(1 Room 9'X12')

DRAWING DETAIL :
Plan And Opening Schedule

SHEET NO:



1

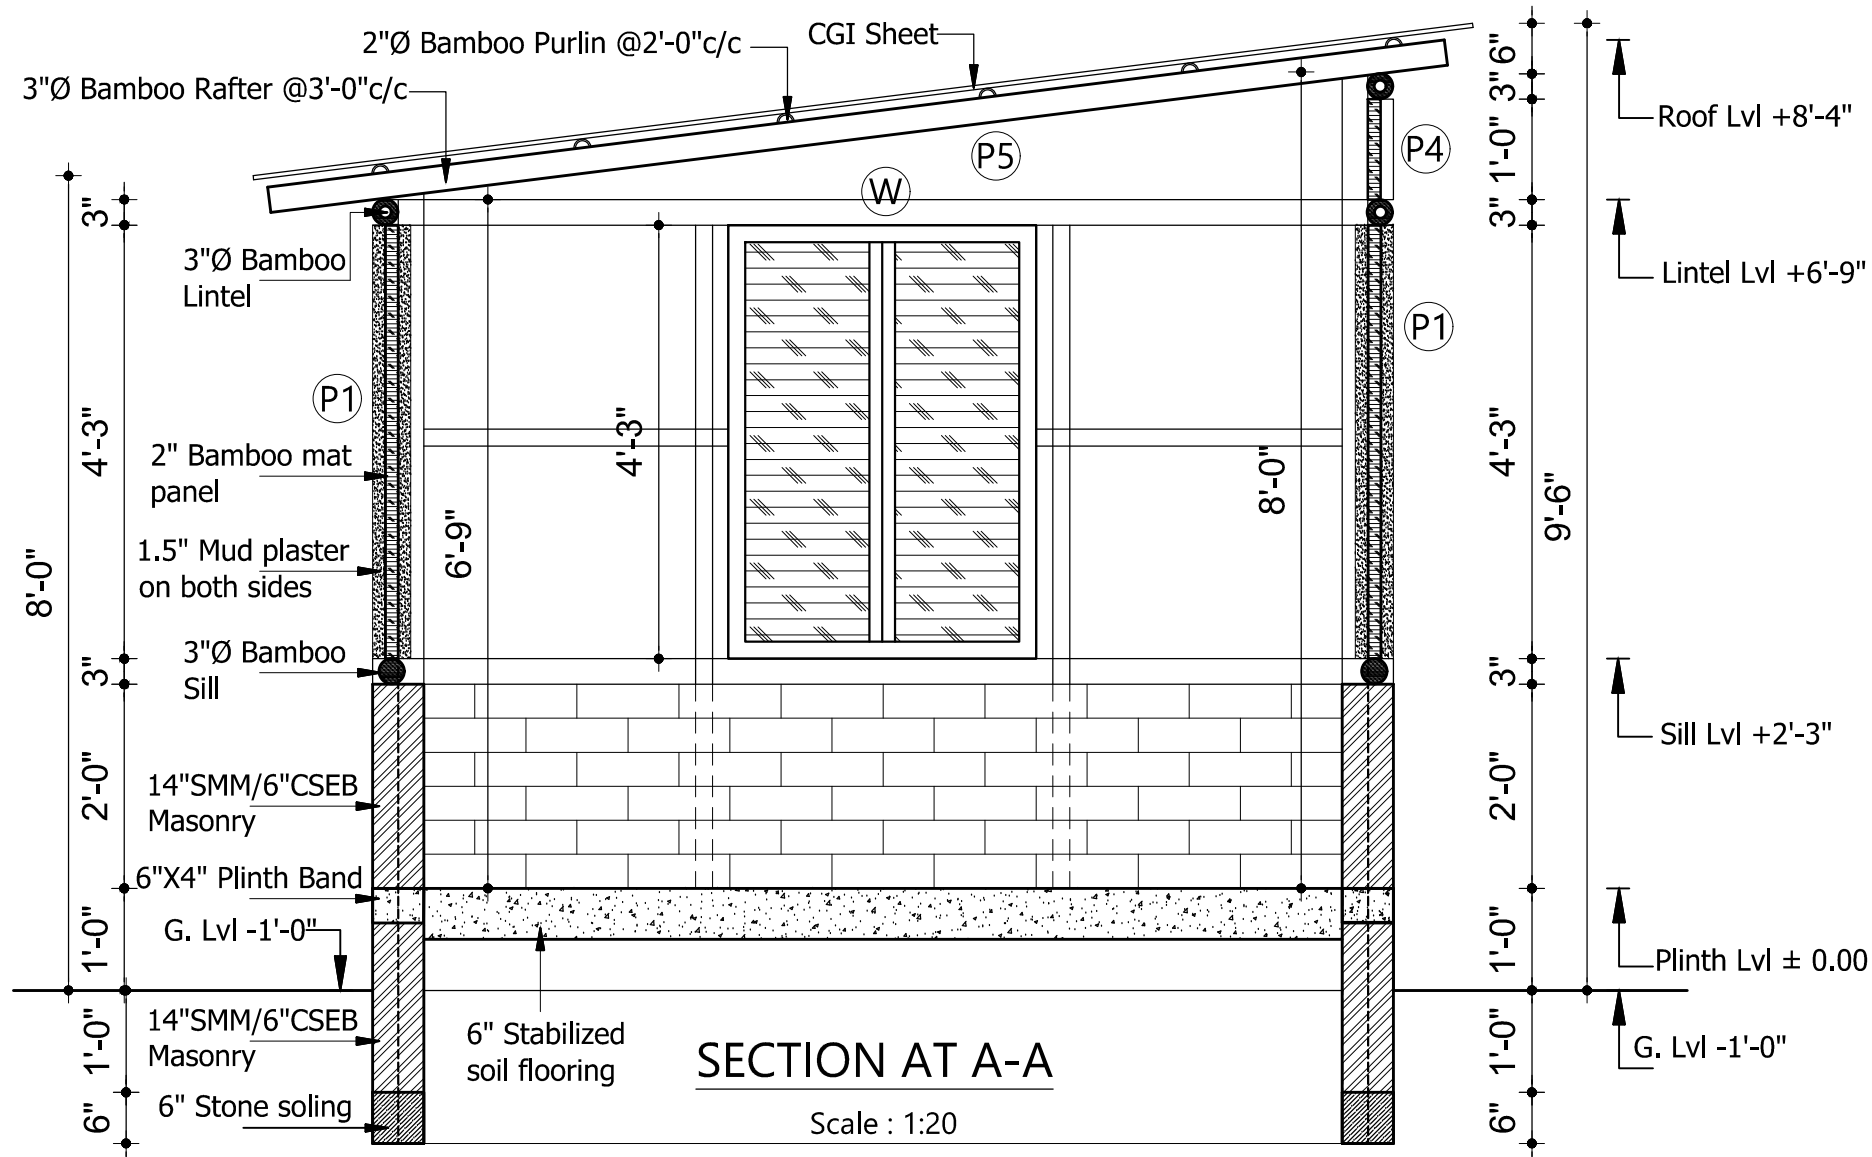

Transitional Shelter- Bamboo
(1 Room 9'X12')


DRAWING DETAIL :
Section

SHEET NO:
2

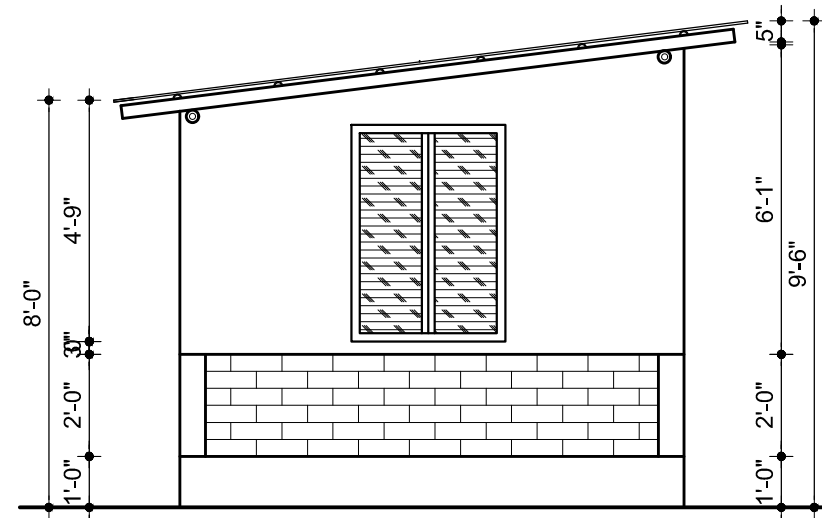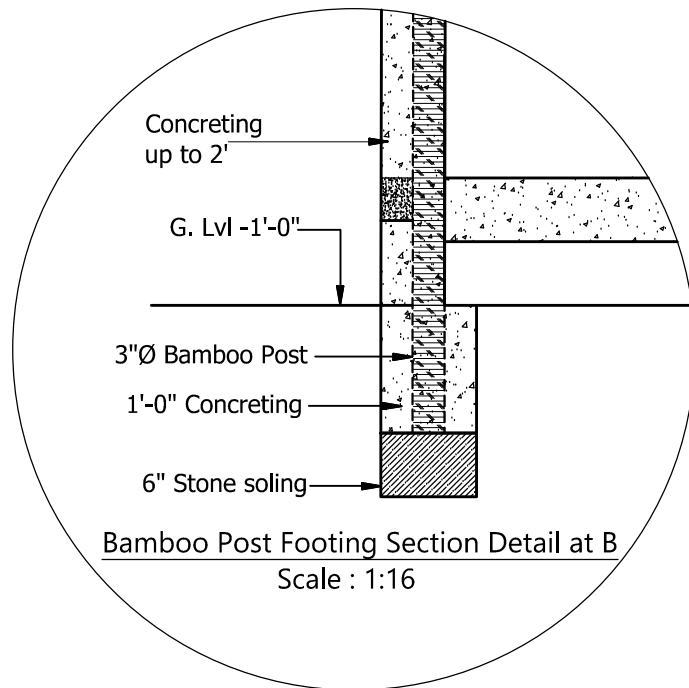

RIGHT SIDE ELEVATION

Scale : 1:40

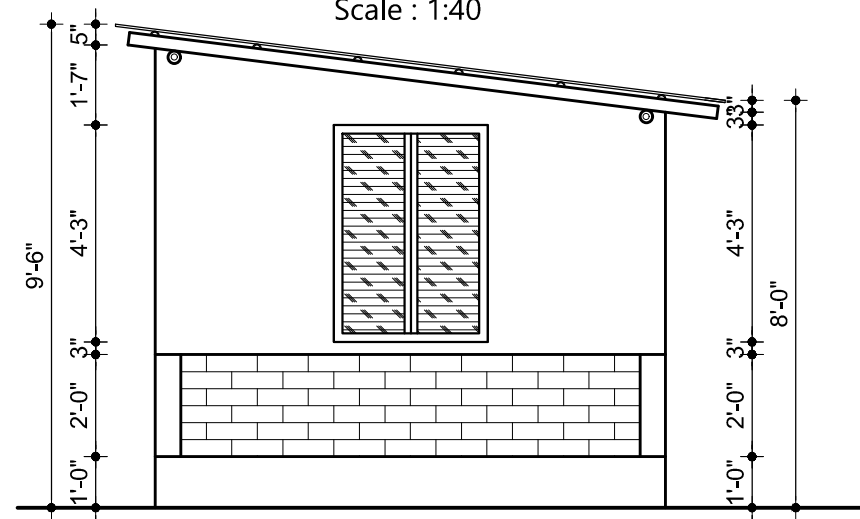

LEFT SIDE ELEVATION


Scale : 1:40



Transitional Shelter- Bamboo
(1 Room 9'X12')


DRAWING DETAIL :
Section Detail and Elevations

SHEET NO:
3

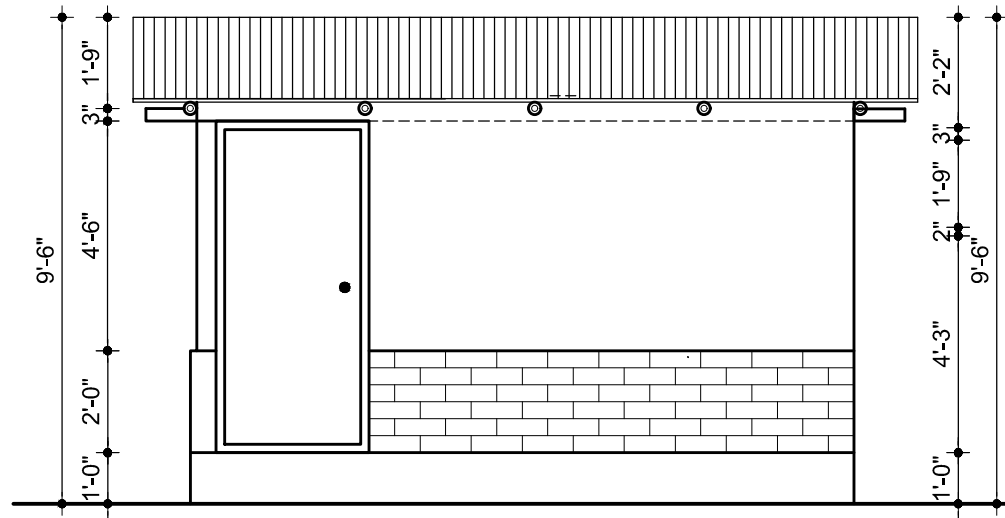

FRONT ELEVATION

Scale : 1:40

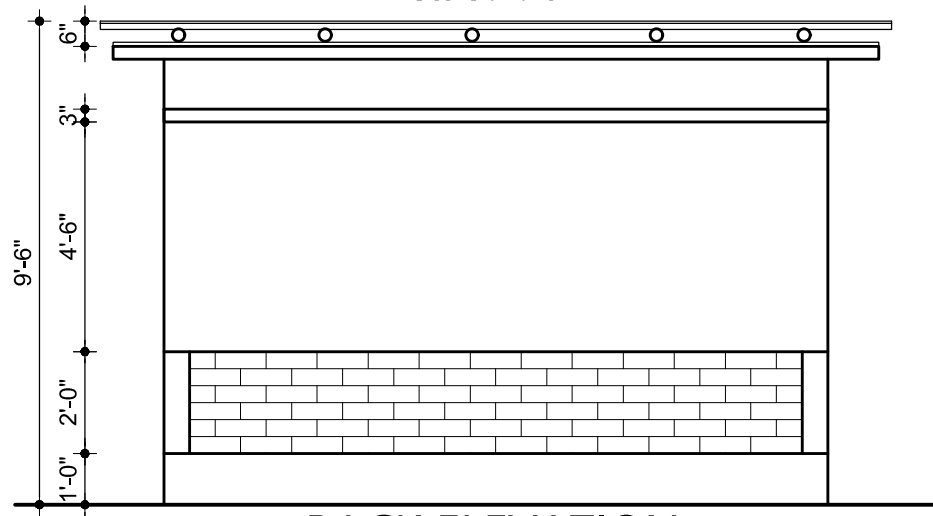

BACK ELEVATION

Scale : 1:40




Transitional Shelter- Bamboo
(1 Room 9'X12')


DRAWING DETAIL :
Elevations

SHEET NO:

4

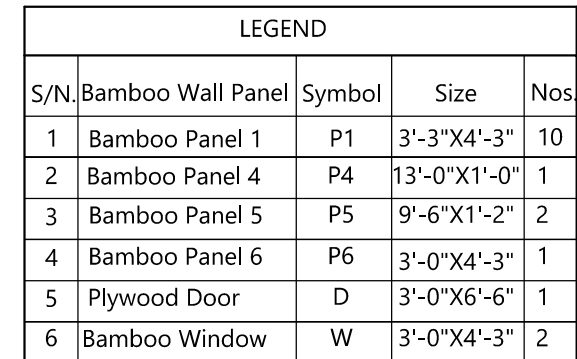


Scale : 1:40

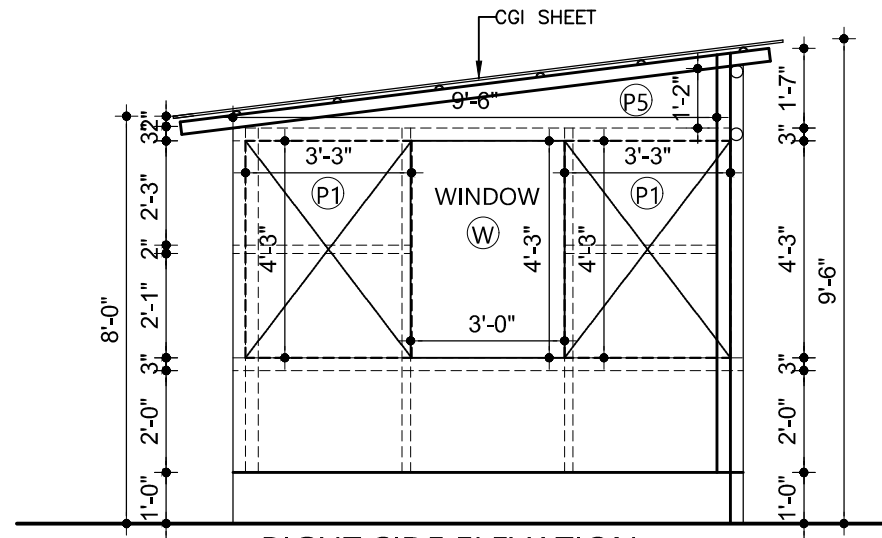

RIGHT SIDE ELEVATION

Scale : 1:40

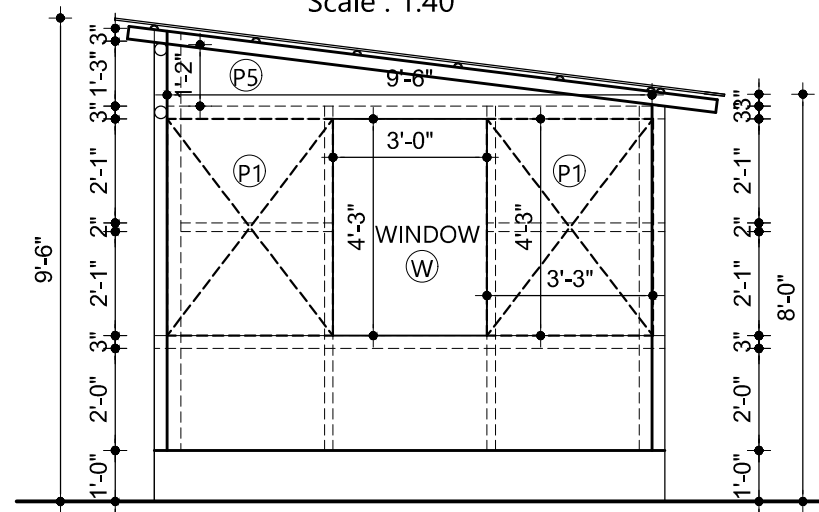

LEFT SIDE ELEVATION


Scale : 1:40



Transitional Shelter- Bamboo
(1 Room 9'X12')


DRAWING DETAIL :
Bamboo wall panel layout detail in
elevations

SHEET NO:
6

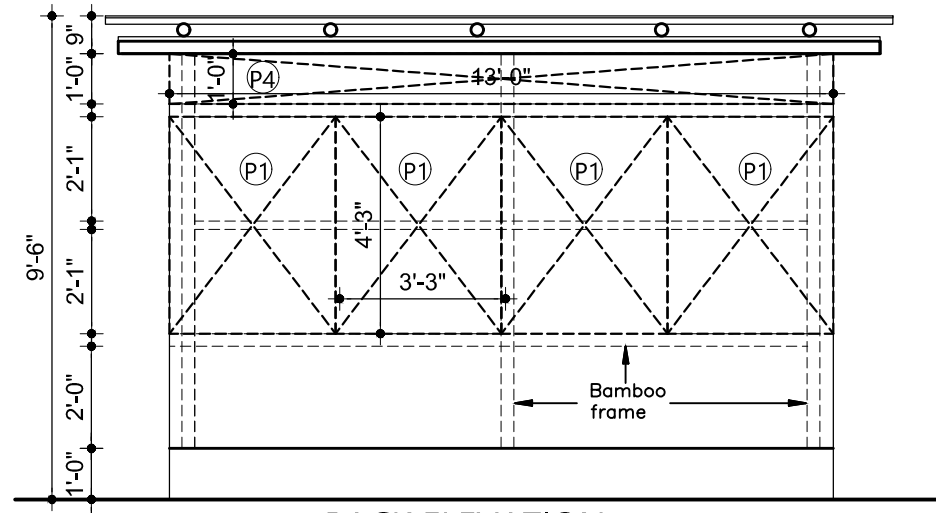

BACK ELEVATION

Scale : 1:40

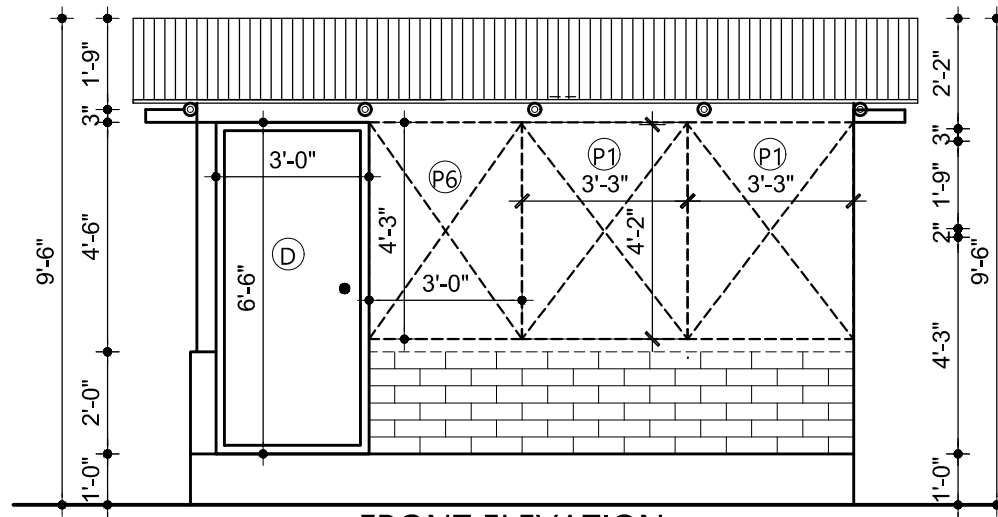

FRONT ELEVATION

Scale : 1:40



Transitional Shelter- Bamboo
(1 Room 9'X12')

DRAWING DETAIL :
Bamboo wall panel layout detail in
elevations

SHEET NO:

7

